E.S.M. XXXVI – 12
E.S.M. XXVIII – 146, 147

PROVIDENCE, R.I.
CITY ENGINEER'S OFFICE
STREET LINE DEP'T.
May 21, 1912
038666

PLAT OF

IRENE STREET

FROM BARROWS ST. TO LAUREL HILL AVE.

SCALE 40 FEET PER INCH.

By Resolution of the Board of Aldermen, passed Aug. 6, 1914, the parcel of land indicated hereon by the letters FEDDEF was declared a public highway to be repaired at the expense of the city.

174.25	109.41
104.02	162.62
96.13	153.95
166.36	100.00
2)540.76	2)525.98
270.38	262.99
262.99	
–7.39	

By Resolution of the Board of Aldermen, passed Aug. 6. 1914, the parcel of land indicated by the letters B BC C was abandoned as a highway, the same having ceased to be useful to the public as such.

Changed to Dorchester Ave. Jan. 21, 1915.

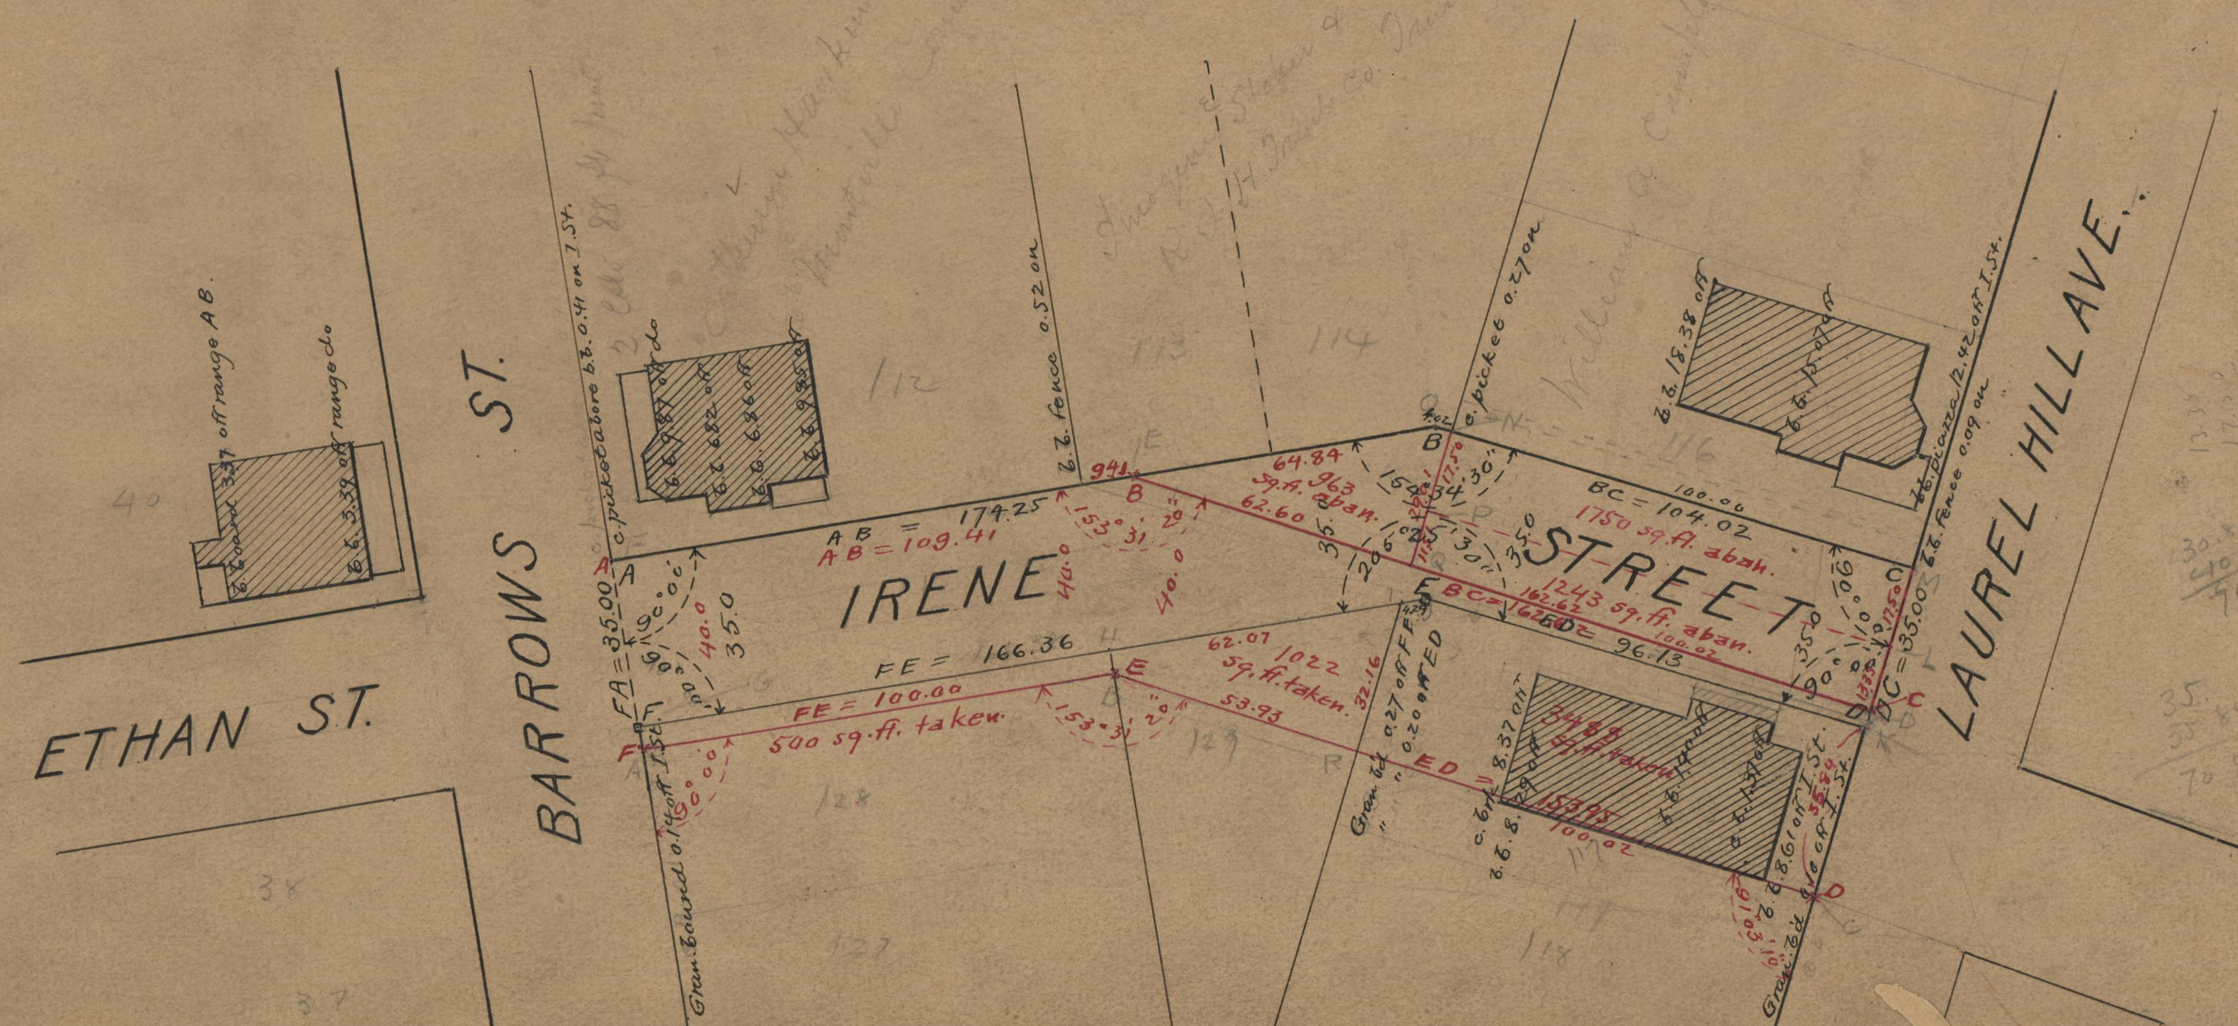

71
B-39

OFFICE No. 18854
DRAWER " 71
SHEET " B-39