E.S.M. XXXIII-43

Note, The area declared a public highway is indicated by the letters A B C D.
The lines thus fixed conform to the deeds recorded in Deed Books 511, page 103, and 533, page 253, in the office of the Recorder of Deeds.

PROVIDENCE, R.I.
CITY ENGINEER'S OFFICE
STREET LINE DEP'T.
May 20, 1913
039375

PLAT OF
CLARENDON AVENUE
FROM BLACKSTONE BOULEVARD TO WESTERLY LINE OF SLATER AVE.

SCALE 50 FEET PER INCH.

DECLARED A PUBLIC HIGHWAY BY RESOLUTION OF THE BOARD OF ALDERMEN, April 17, 1913.

250.00

Witness,_____
City Clerk

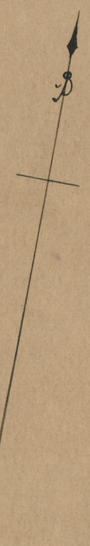

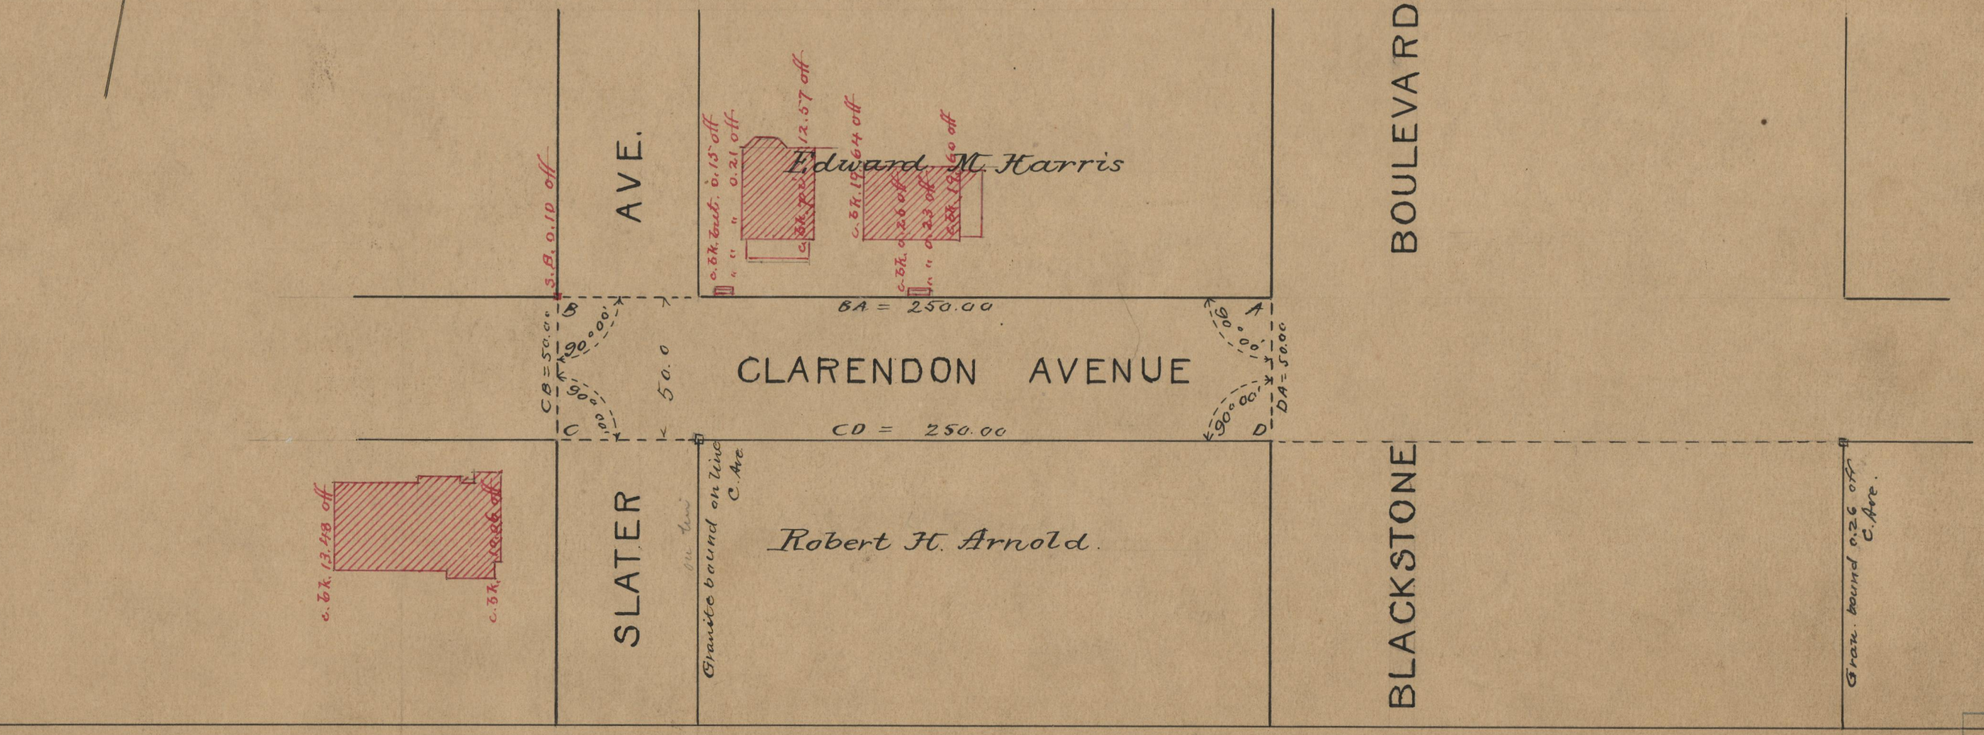

OFFICE No. 19071
DRAWER " 71
SHEET " B-78