E.S.M. XXXIII-60

PROVIDENCE, R.I.
CITY ENGINEER'S OFFICE
STREET LINE DEP'T.
June 30. 1913
039456.

Note, The area declared a public highway is indicated by the letters ABCD. The lines thus fixed conform to the deed in Deed book 383, page 271. in the office of the Recorder of Deeds.

PLAT OF

GALLATIN STREET

FROM MELROSE ST.
TO 100 FEET WEST OF RUSKIN ST.
SCALE 50 FEET PER INCH.

DECLARED A PUBLIC HIGHWAY BY RESOLUTION OF THE BOARD OF ALDERMEN, June 19, 1913.

490.00

Witness, _____
City Clerk.

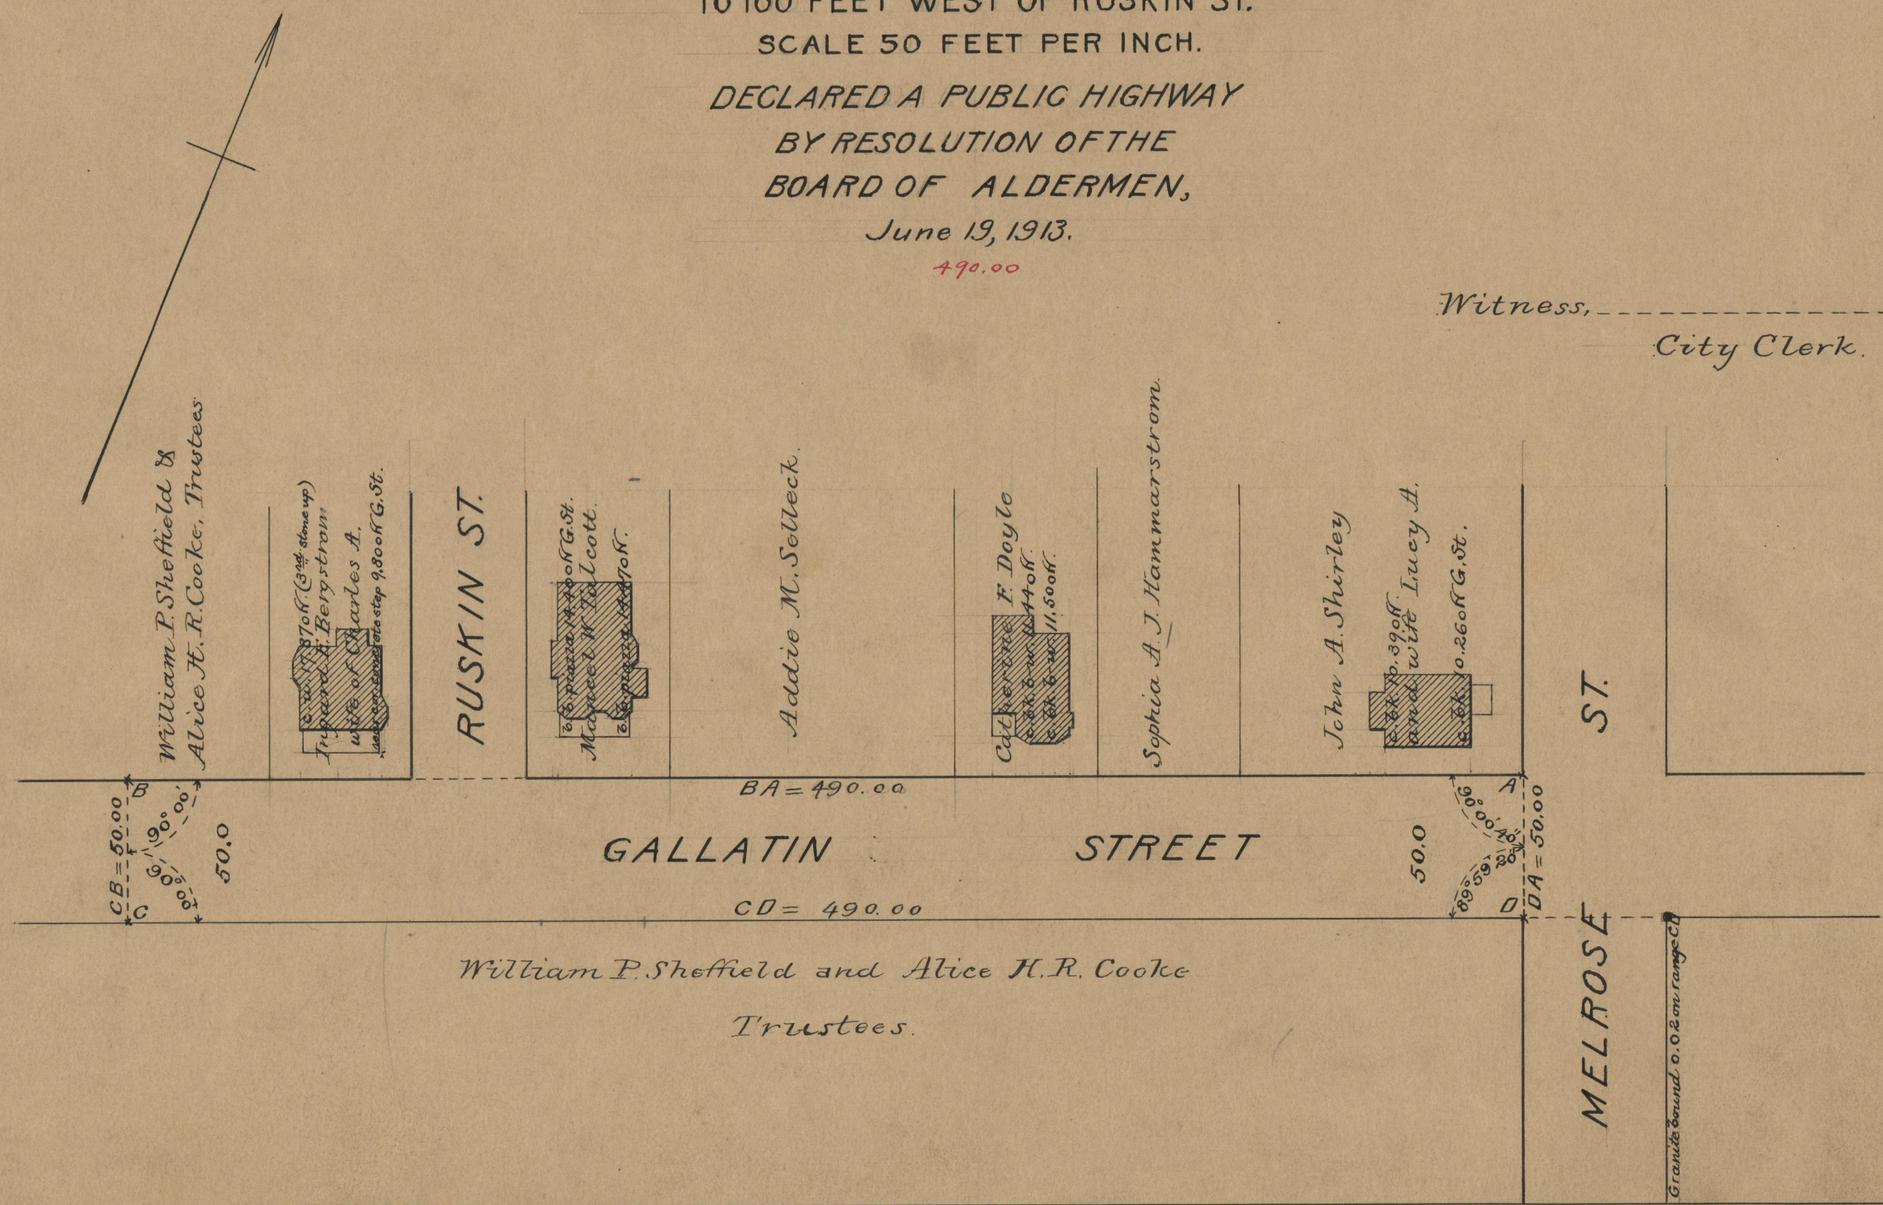

William P. Sheffield and Alice H. R. Cooke
Trustees.

OFFICE No. 19083
DRAWER „ 71
SHEET „ 8-87