COPIES OF TENTH WARD PLATS.
City Engineer's Office
No. 138
NOT TO BE TAKEN FROM THE OFFICE.

CITY ENGINEER'S OFFICE.
MISCELLANEOUS DEP'T.
1872
01315

PLAT OF NICHOLAS & CARTER STREETS, NORTH PROVIDENCE,

MADE BY ORDER OF
ANDREW R. SLADE
HORACE ALLEN
GEO. C. TINGLEY
COMMITTEE APPOINTED BY THE TOWN COUNCIL TO LAY OUT AND ESTABLISH GRADES ON THE SAME,
BY
CUSHING & CO.
JANUARY, 1872.

Copied from Plat 85
N. Prov. Strecords
June 2nd. 1874
by H. E. Sherman
Compared by Sam.l C. Kent

Scale 80 ft per inch.

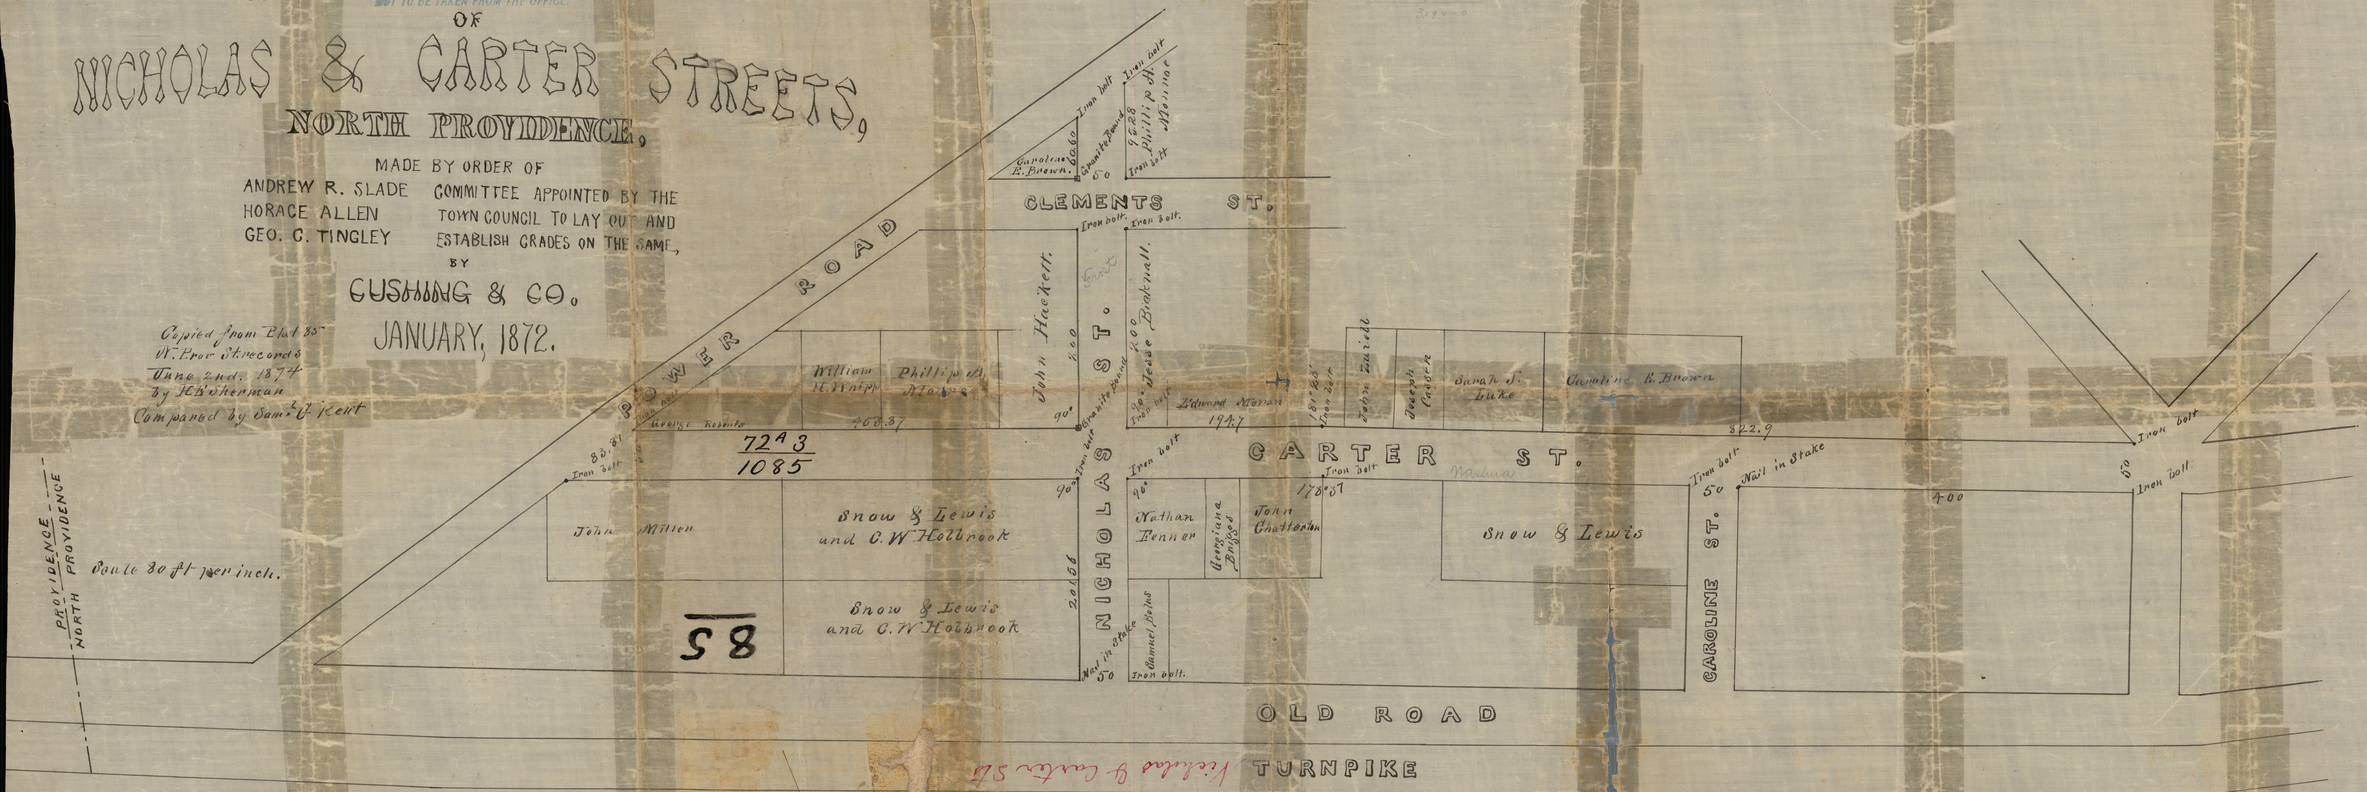

KK'-3
679

OFFICE No. 1085
DRAWER „ 72
SHEET „ A-3