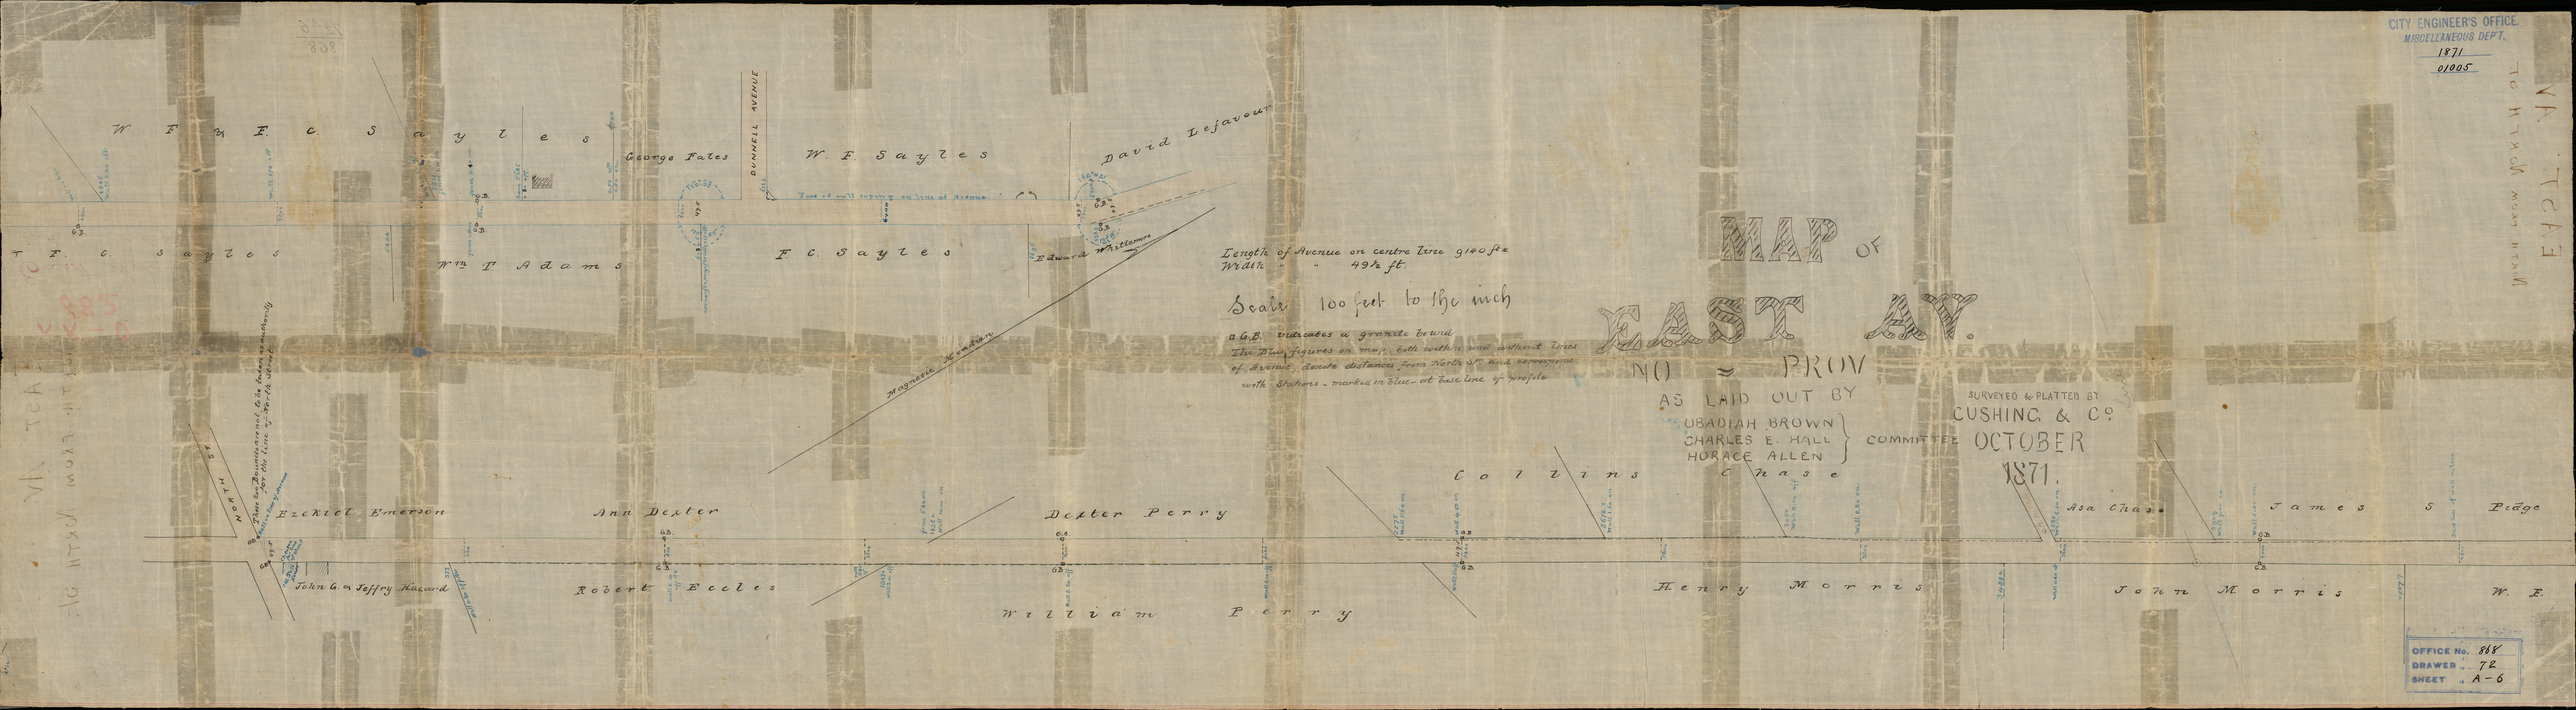
CITY ENGINEER'S OFFICE.
MISCELLANEOUS DEP'T.
1871
01005
MAP OF
EAST AV.
NO = PROV
AS LAID OUT BY
OBADIAH BROWN
CHARLES E. HALL
HORACE ALLEN
COMMITTEE
SURVEYED & PLATTED BY
CUSHING & Co
OCTOBER
1871.
Length of Avenue on centre line 9140 ft.
Width " " 49½ ft.
Scale 100 feet to the inch
G.B. indicates a granite bound
The Blue figures on map, both within and without lines of Avenue, denote distances from North St. and correspond with Stations - marked in blue - at base line of profile
W. F. & F. C. Sayles
George Fales
DUNNELL AVENUE
W. F. Sayles
David Lefavour
F. C. Sayles
Wm T. Adams
F. C. Sayles
Edward Whittemore
Magnetic Meridian
Ezekiel Emerson
Ann Dexter
Dexter Perry
Collins Chase
Asa Chase
James S Pidge
John G. & Jeffry Hazard
Robert Eccles
William Perry
Henry Morris
John Morris
W. F.
OFFICE No. 868
DRAWER " 72
SHEET " A-6