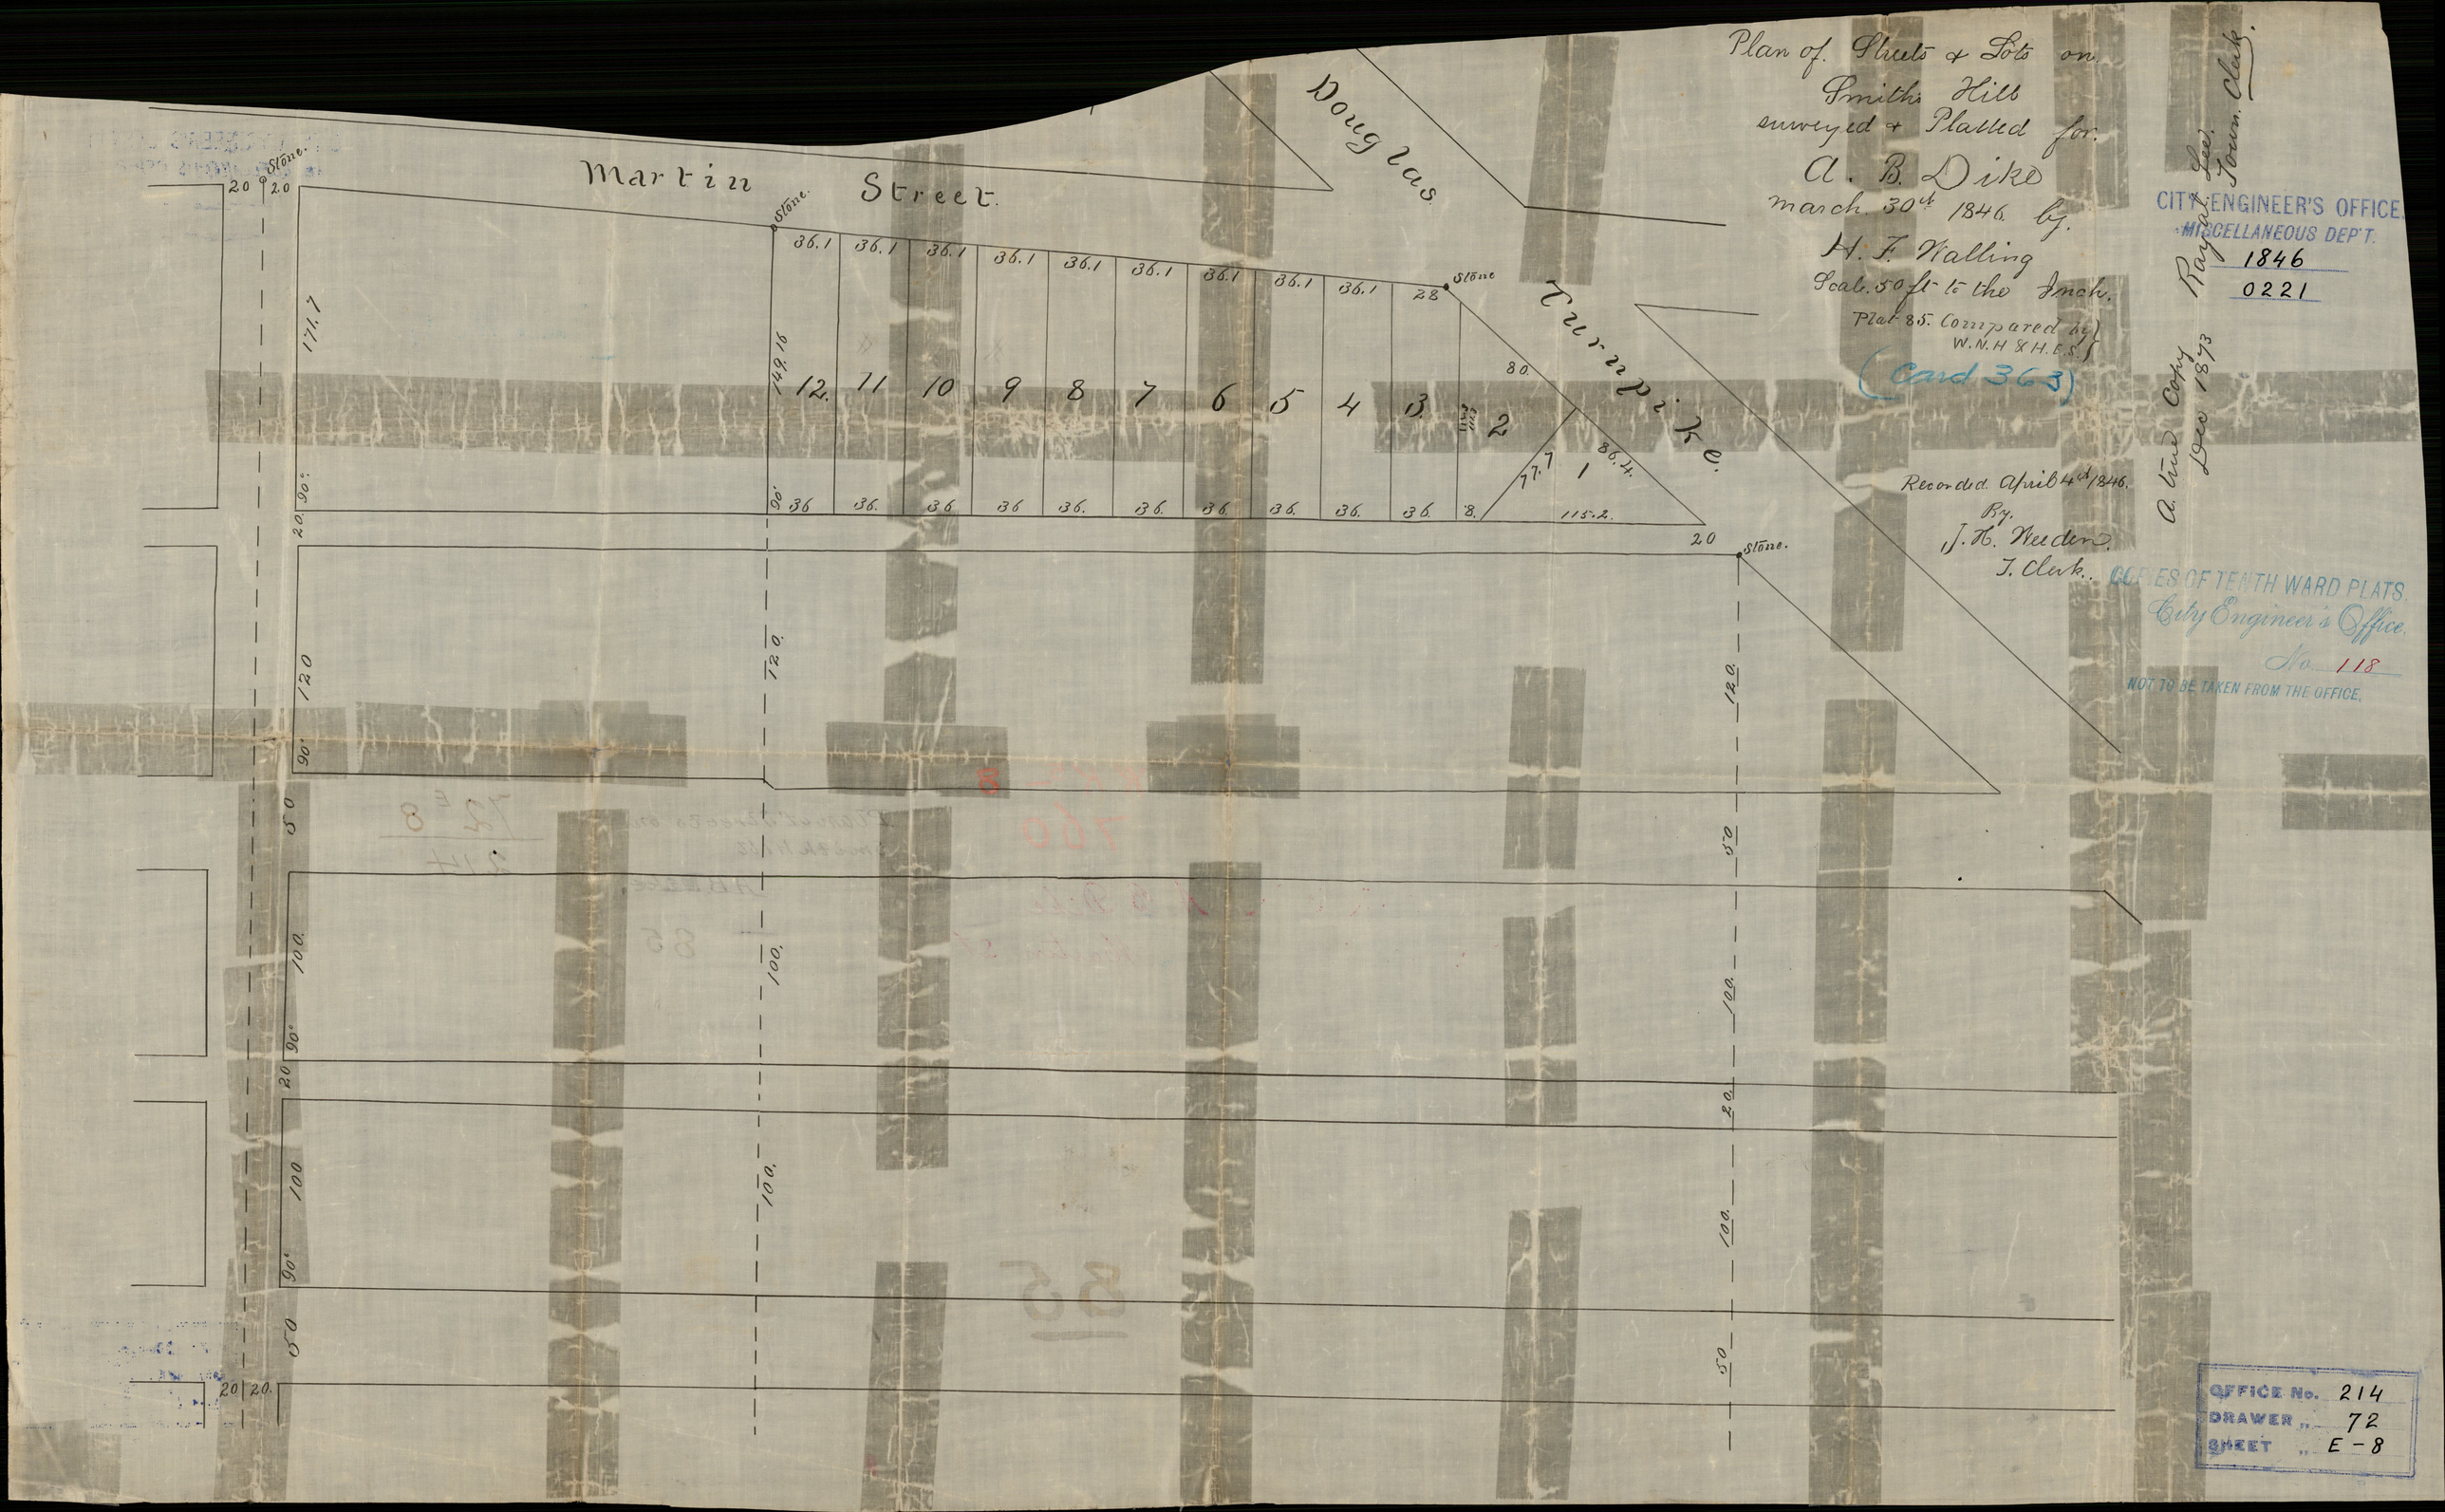
Plan of Streets & Lots on
Smiths Hill
surveyed & Platted for
A. B. Dike
march 30th 1846 by
H. F. Walling
Scale 50 ft to the Inch.
Plat 85. Compared by
W.N.H & H.E.S.
(Card 363)
Recorded April 4th 1846.
By
J. H. Weeden
T. Clerk.
Martin Street
Douglas Turnpike
Stone
36.1
28
80
86.4
77.7
115.2
149.16
171.7
12
11
10
9
8
7
6
5
4
3
2
1
36
8
20
120
100
50
90°
CITY ENGINEER'S OFFICE
MISCELLANEOUS DEP'T.
1846
0221
A true Copy
Dec 1873
Royal Lee
Town Clerk
COPIES OF TENTH WARD PLATS.
City Engineer's Office.
No. 118
NOT TO BE TAKEN FROM THE OFFICE.
OFFICE No. 214
DRAWER " 72
SHEET " E-8