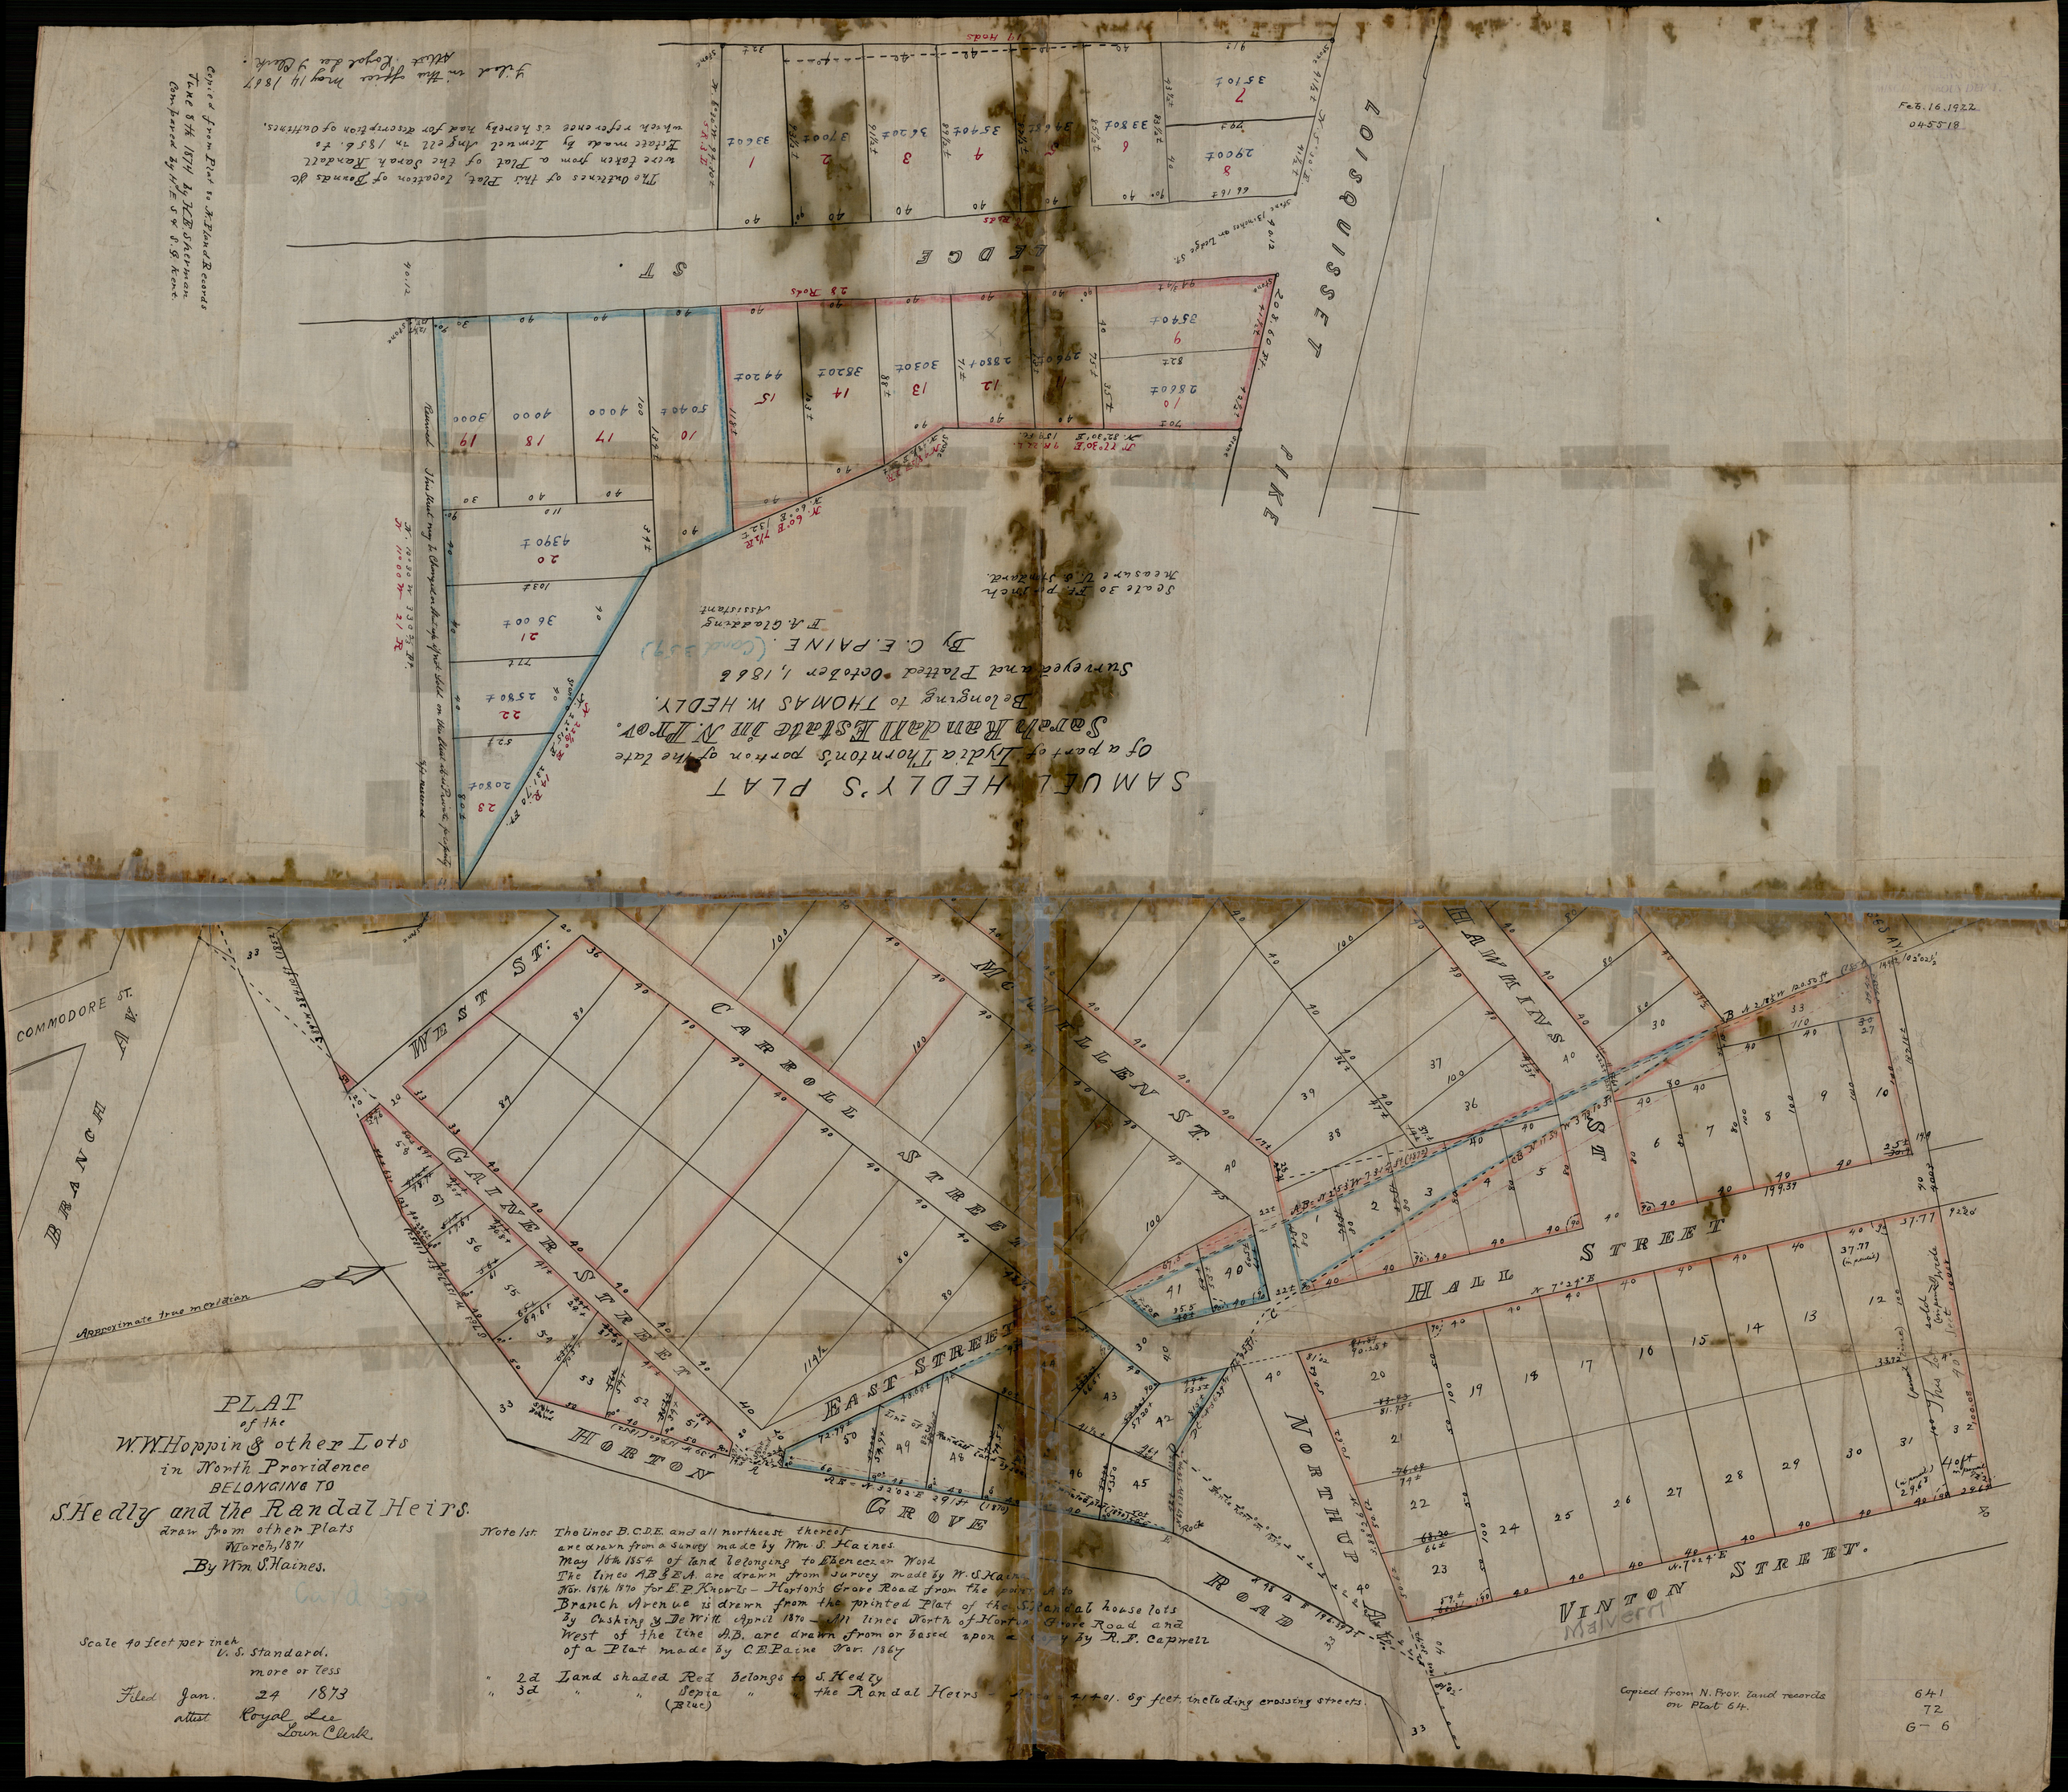

SAMUEL HEDLY'S PLAT
Of a part of Lydia Thornton's portion of the late
Sarah Randall Estate in N. Prov.
Belonging to THOMAS W. HEDLY.
Surveyed and Platted October 1, 1866
By C. E. PAINE. (Cond 359)
F. A. Gladding
Assistant
Scale 30 Ft. per inch
Measure U. S. Standard.
LEDGE ST.
LOISQUISSET PIKE
The Outlines of this Plat, location of Bounds &c were taken from a Plat of the Sarah Randall Estate made by Samuel Angell in 1856. to which reference is hereby had for description of Outlines.
Copied from Plat 80 N. Plan'd Records June 8th 1874 By H. E. Sherman Compared by H. E. S. & S. G. Kent.
Filed in this office May 14 1867
Attest Royal Lee Clerk.
Feb. 16. 1922
045518
COMMODORE ST.
BRANCH AV.
WEST ST.
CARROLL STREET
GAINER STREET
EAST STREET
HORTON GROVE ROAD
McMILLEN ST.
HAWKINS ST.
HALL STREET
NORTHUP AV.
VINTON STREET.
Approximate true meridian
PLAT
of the
W. W. Hoppin & other Lots
in North Providence
BELONGING TO
S. Hedly and the Randal Heirs.
draw from other Plats
March, 1871
By Wm. S. Haines.
Note 1st. The lines B. C. D. E. and all northeast thereof are drawn from a survey made by Wm. S. Haines.
May 16th 1854 of land belonging to Ebeneezer Wood
The lines A.B. & E.A. are drawn from survey made by W. S. Haines
Nov. 18th 1870 for E. P. Knowls – Horton's Grove Road from the point A to
Branch Avenue is drawn from the printed Plat of the S. Randal house lots
By Cushing & De Witt April 1870 – All lines North of Horton Grove Road and
West of the line A.B. are drawn from or based upon a copy by R. F. Capwell
of a Plat made by C. E. Paine Nov. 1867
" 2d Land shaded Red belongs to S. Hedly
" 3d " " Sepia (Blue) " " the Randal Heirs – Area = 41401. Sq feet, including crossing streets.
Scale 40 feet per inch
U. S. Standard.
more or less
Filed Jan. 24 1873
attest Royal Lee
Town Clerk
Copied from N. Prov. land records on Plat 64.
641
72
G – 6