PROVIDENCE, R.I.
CITY ENGINEER'S OFFICE
STREET LINE DEPT.
Feb. 11. 1921.
044809

PLAT OF LAND.

LAID OUT INTO HOUSE LOTS BELONGING TO THE

HEIRS OF WILLIAM RANDALL

Surveyed and platted March 1876

By N.B. SCHUBARTH

SCALE 40 FEET TO THE INCH
MEASURE ACC. TO U.S. STAND.
± DENOTES MORE OR LESS

Card 526.

PLAT OF BUILDING LOTS ON THE North Side of Northup Avenue

BELONGING TO THE

HEIRS OF WILLIAM RANDALL.

SURVEYED & PLATTED MARCH 1876
BY N.B. SCHUBARTH

UNDER THE DIRECTION OF { ALBERT L. ANDREWS, EDWARD W. OLNEY, ORIN SMITH } APPOINTED BY THE SUPREME COURT OCTOBER TERM 1875

SCALE 50 FEET TO THE INCH
MEASURE ACC. TO U.S. STAD.
± DENOTES MORE OR LESS.
S.B. = STONE BOUNDS

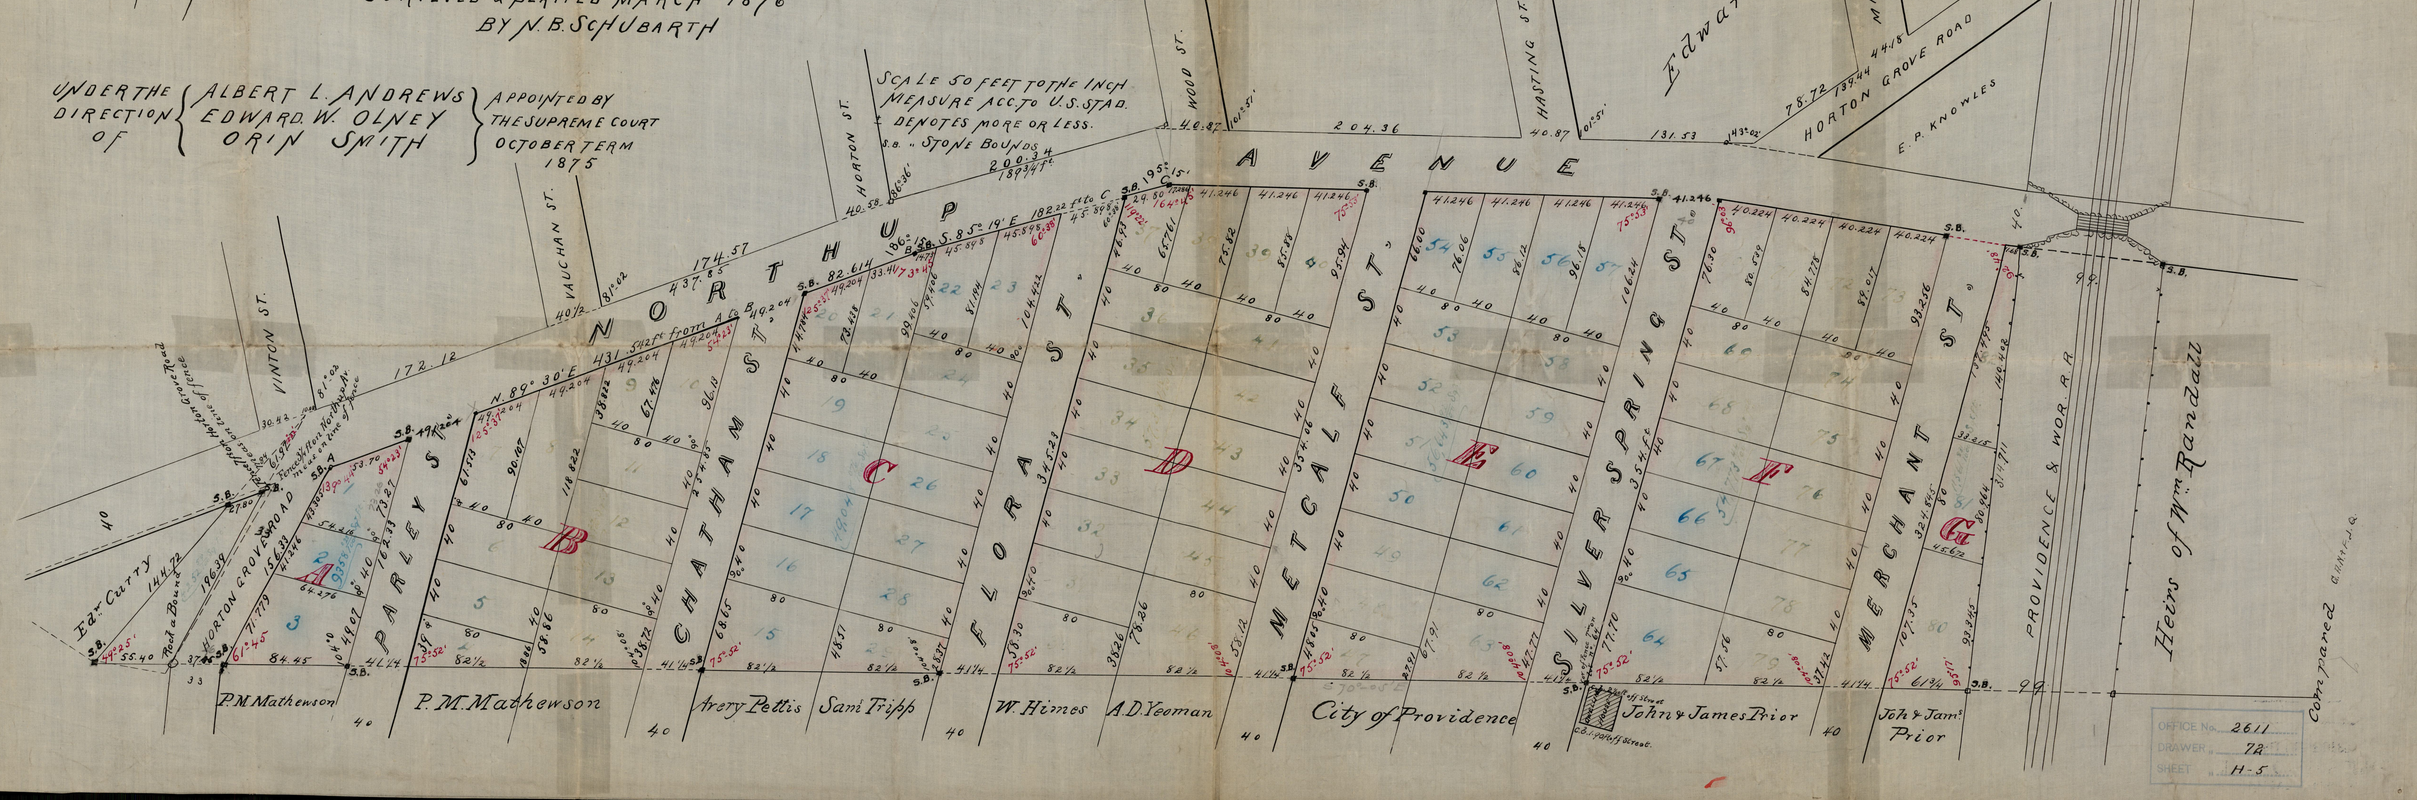

OFFICE No. 2611
DRAWER 72
SHEET H-5