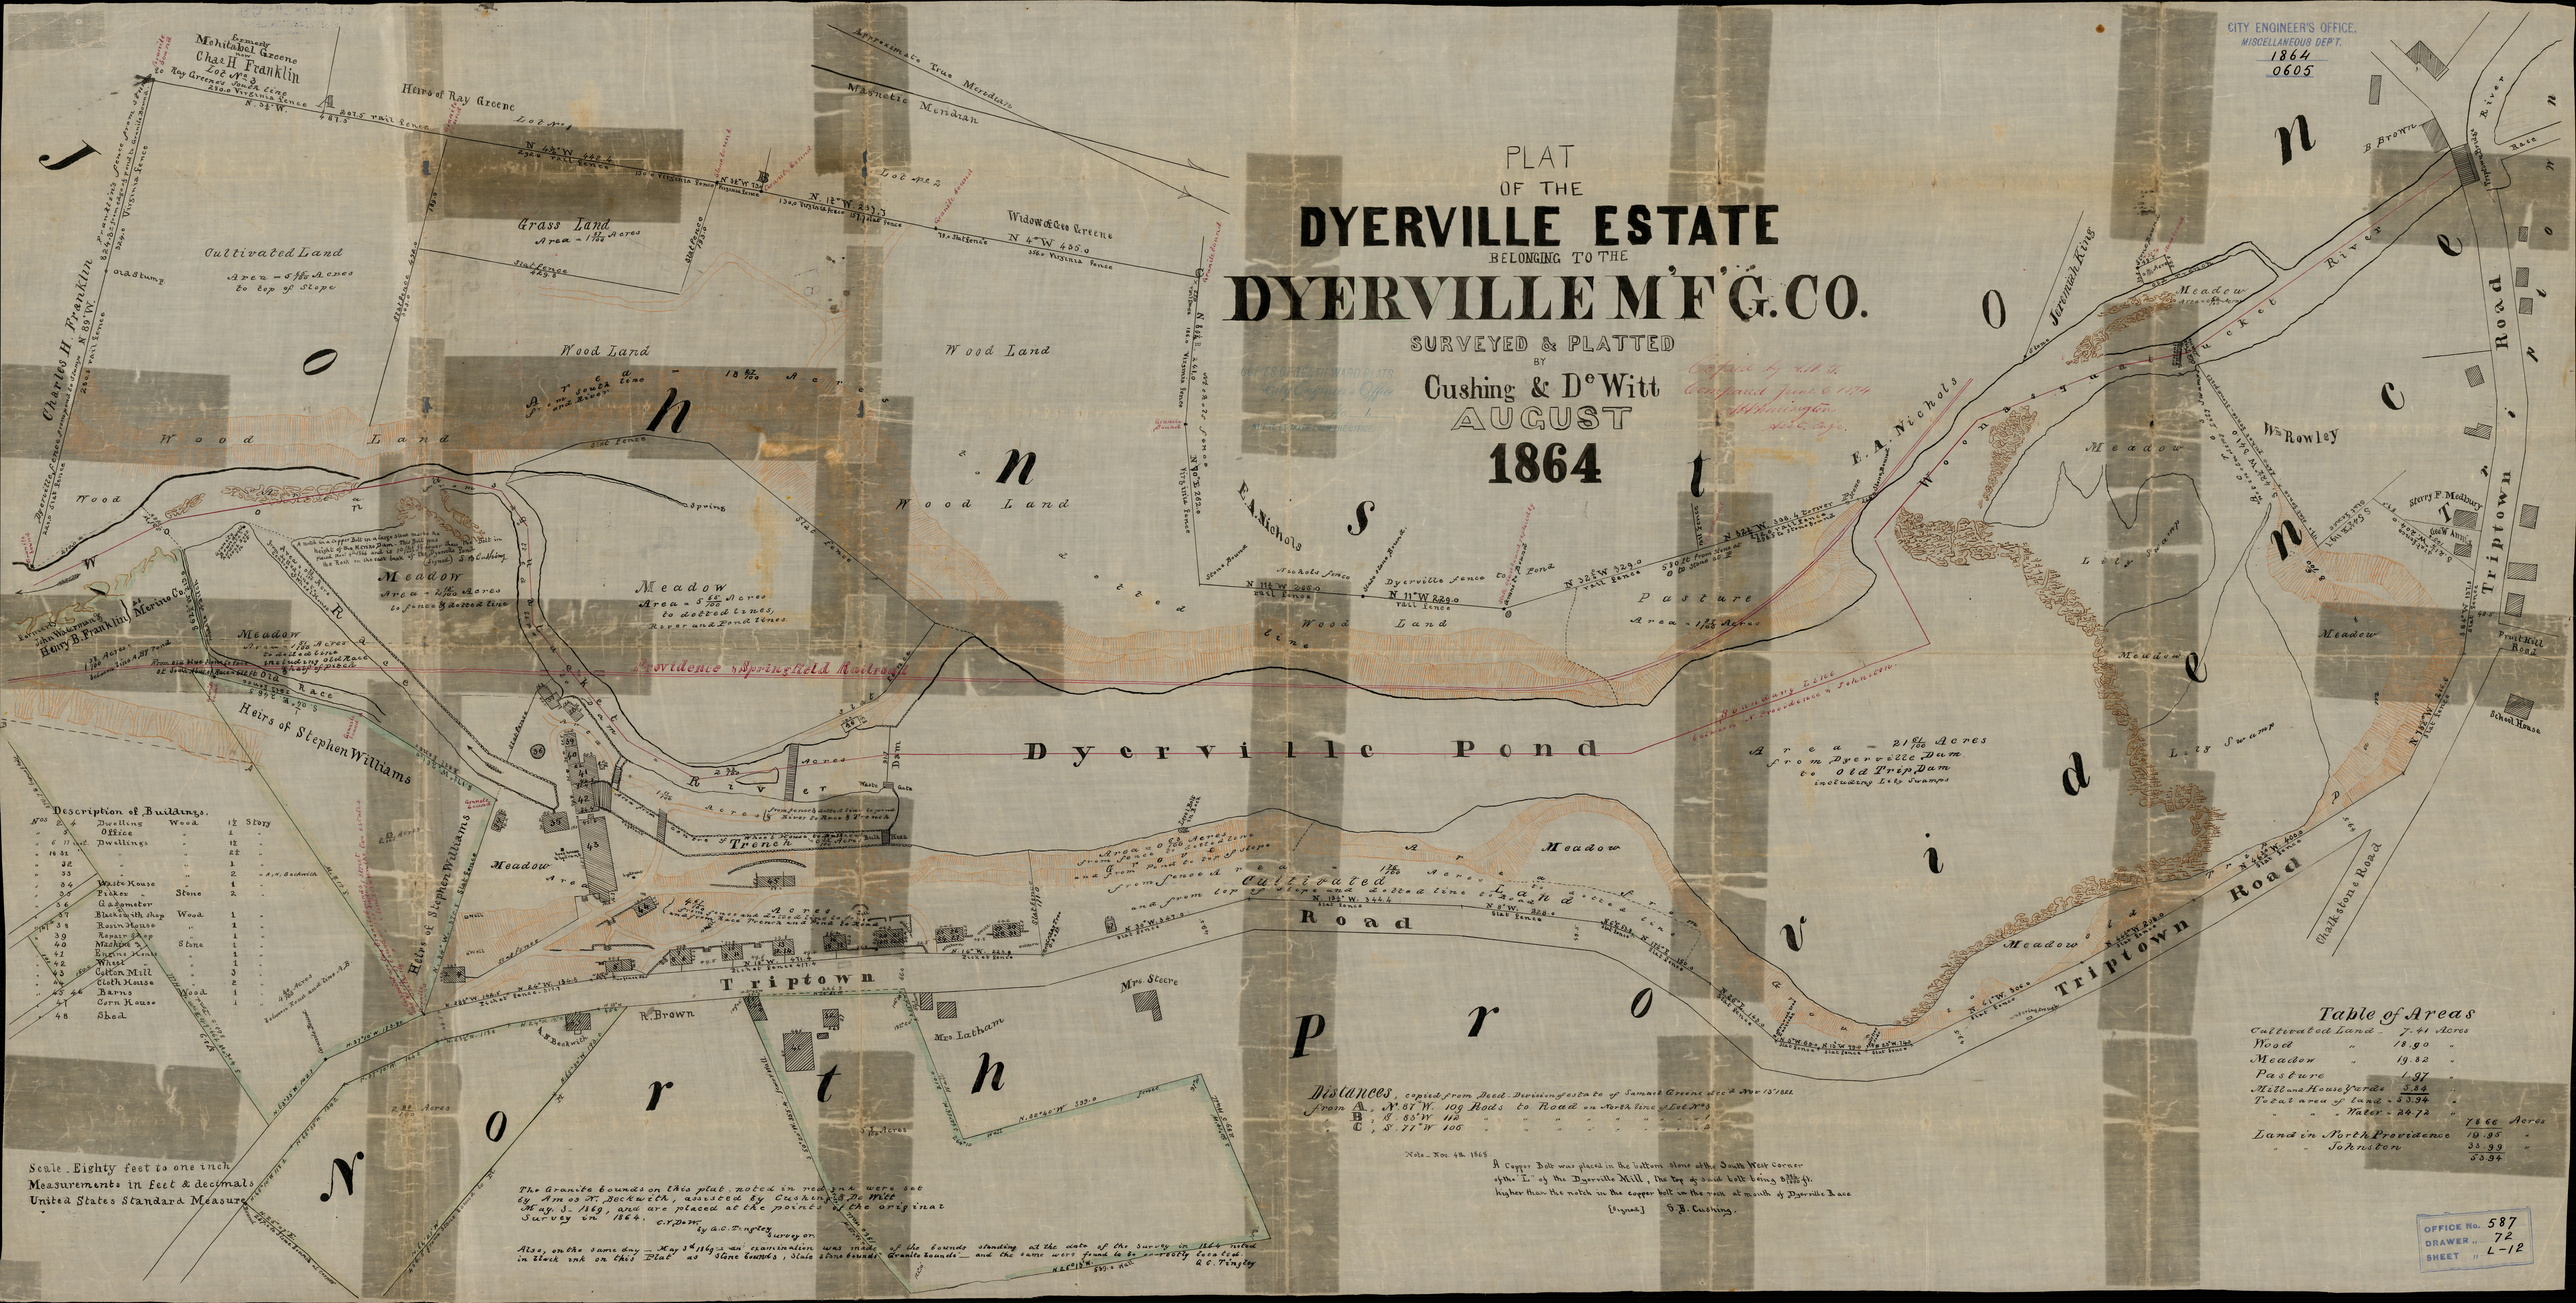

PLAT
OF THE
DYERVILLE ESTATE
BELONGING TO THE
DYERVILLE M'F'G. CO.
SURVEYED & PLATTED
BY
Cushing & De Witt
AUGUST
1864
CITY ENGINEER'S OFFICE.
MISCELLANEOUS DEP'T.
1864
0605
Johnston
North Providence
Dyerville Pond
Triptown Road
Providence & Springfield Railroad
Heirs of Stephen Williams
Heirs of Ray Greene
Wood Land
Meadow
Grass Land
Cultivated Land
Pasture
Lily Swamp
Chalkstone Road
Mrs. Latham
Mrs. Steere
R. Brown
Wm. Rowley
Jeremiah King
E. A. Nichols
Description of Buildings.
Table of Areas
Cultivated Land - 7.41 Acres
Wood " 18.90 "
Meadow " 19.82 "
Pasture 1.97 "
Mill and House Yards 5.84 "
Total area of land - 53.94 "
" " " Water - 24.72 "
Land in North Providence 78.66 Acres
" " Johnston 19.95 "
53.94 "
Distances, copied from Deed-Division of estate of Samuel Greene dec'd Nov 15 1821
from A, N. 87° W. 109 Rods to Road on North line of Lot No 3
B, S. 83° W 112 " " " " " " " " 2
C, S. 77° W 106 " " " " " " " " 2
Note - Nov. 4th 1868.
A Copper Bolt was placed in the bottom stone at the South West Corner of the "L" of the Dyerville Mill, the top of said bolt being 8 3/8 ft. higher than the notch in the copper bolt in the rock at mouth of Dyerville Race
[Signed] S. B. Cushing.
Scale. Eighty feet to one inch
Measurements in feet & decimals
United States Standard Measure
The Granite bounds on this plat, noted in red ink were set by Amos N. Beckwith, assisted by Cushing & De Witt May 3 - 1869, and are placed at the points of the original Survey in 1864. C. Y. De W.
by A. C. Tingley
Also, on the same day - May 3d 1869 an examination was made of the bounds standing at the date of the Survey in 1864 noted in black ink on this Plat as Stone bounds, Slate Stone bounds, Granite bounds - and the same were found to be correctly located.
A. C. Tingley
OFFICE No. 587
DRAWER " 72
SHEET " L-12