Plat of Land belonging to Wm Jenks

CITY ENGINEER'S OFFICE.
MISCELLANEOUS DEP'T.
1805
035

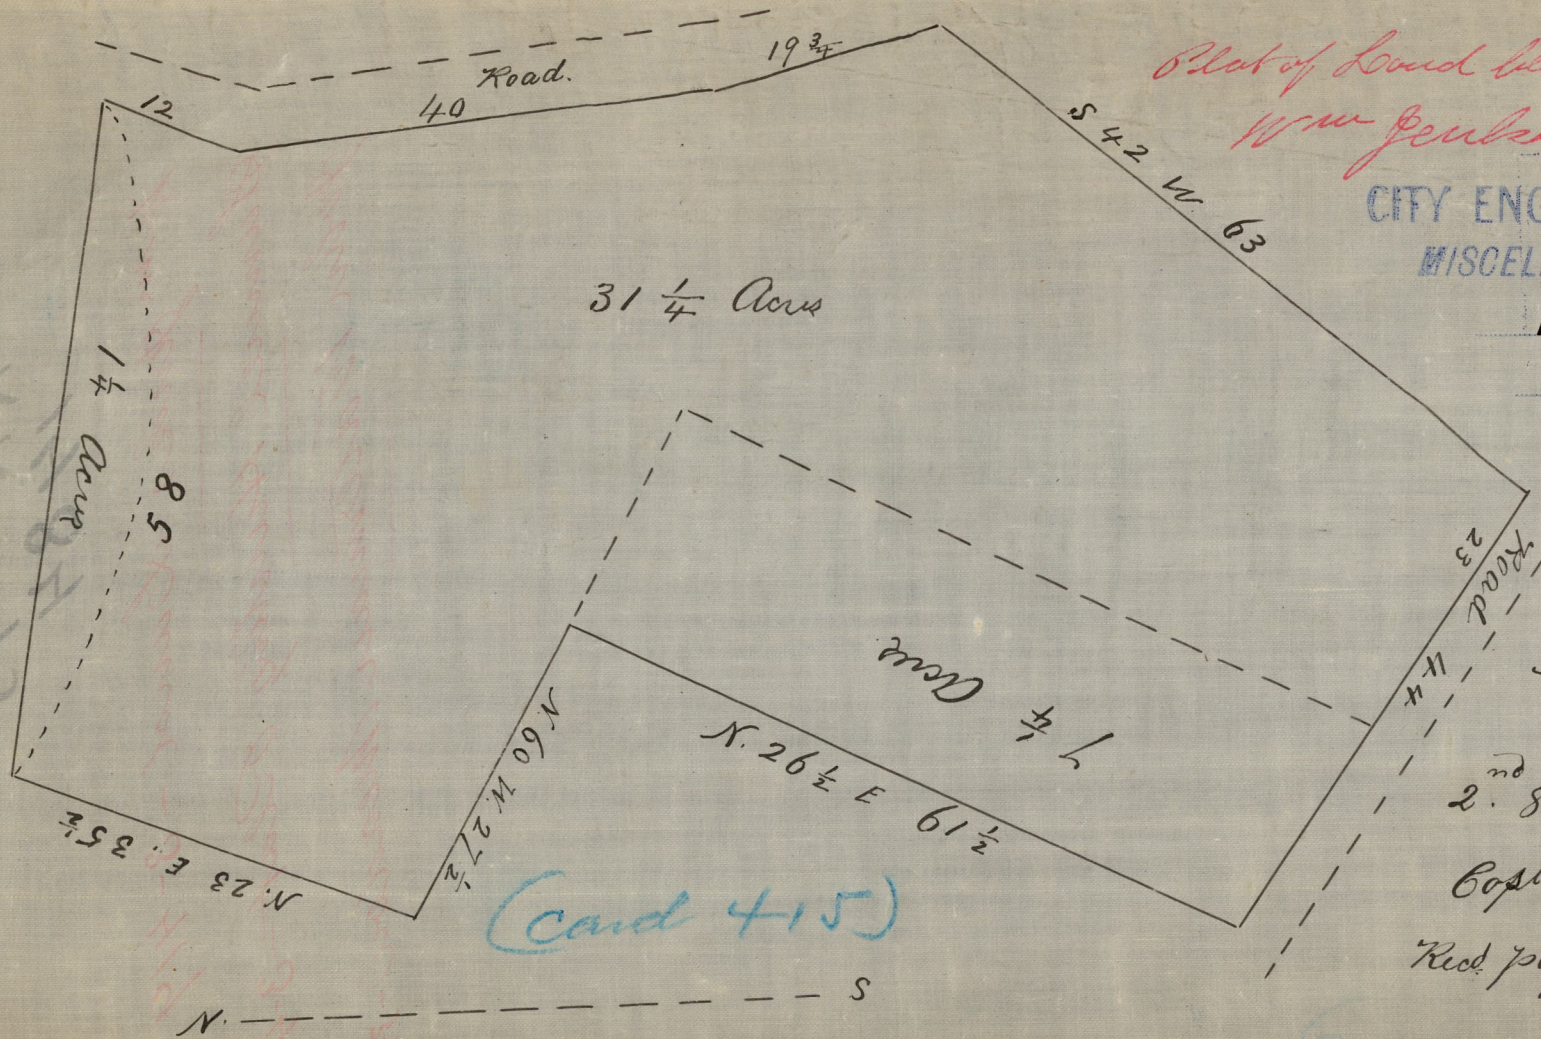

(Card 415)

Surveyed & platted By Danl Anthony 2nd 8 mo 1805

Cost 2 $

Rec payment of Samt Bridgham

The above plat recorded February 12th A.D. 1807 By Ezr C. Whipple Town Clerk

Book 3 Page 419

Compared Dec 14. 1876 A. H. Combe

Plat belonging to Samuel Hunting

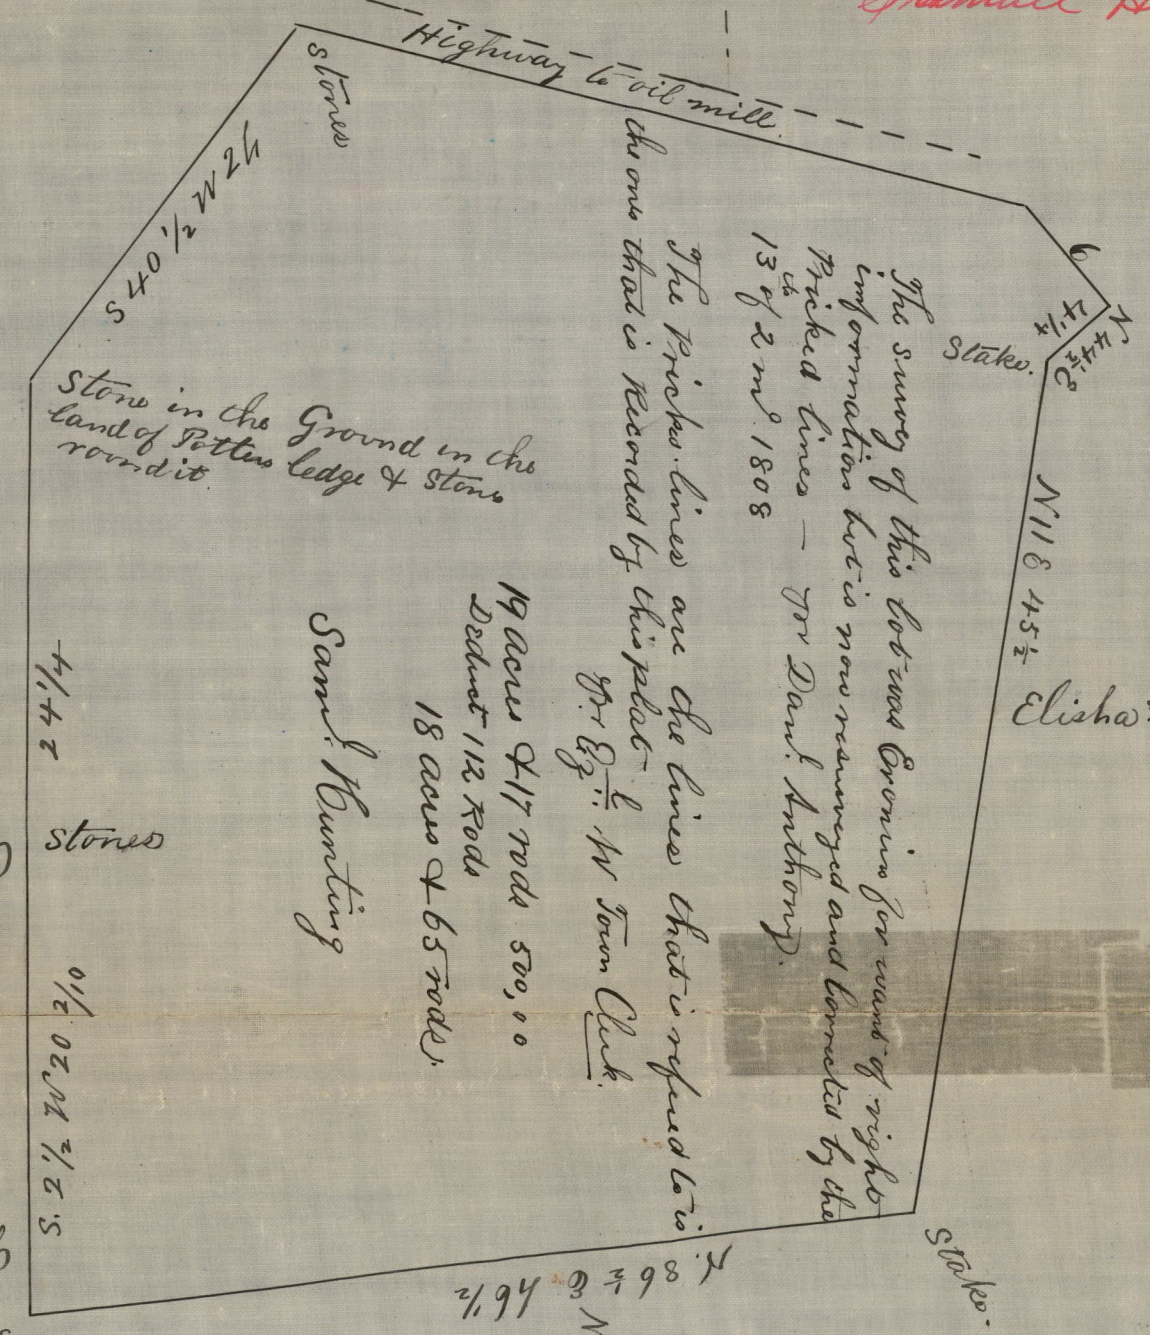

The above plat was Recorded April 19 A.D. 1808 By Ezr C. Whipple T. Clerk

(Card 415)

Compared Dec 14. 1876 A. H. Combe

Book 3 Page 497

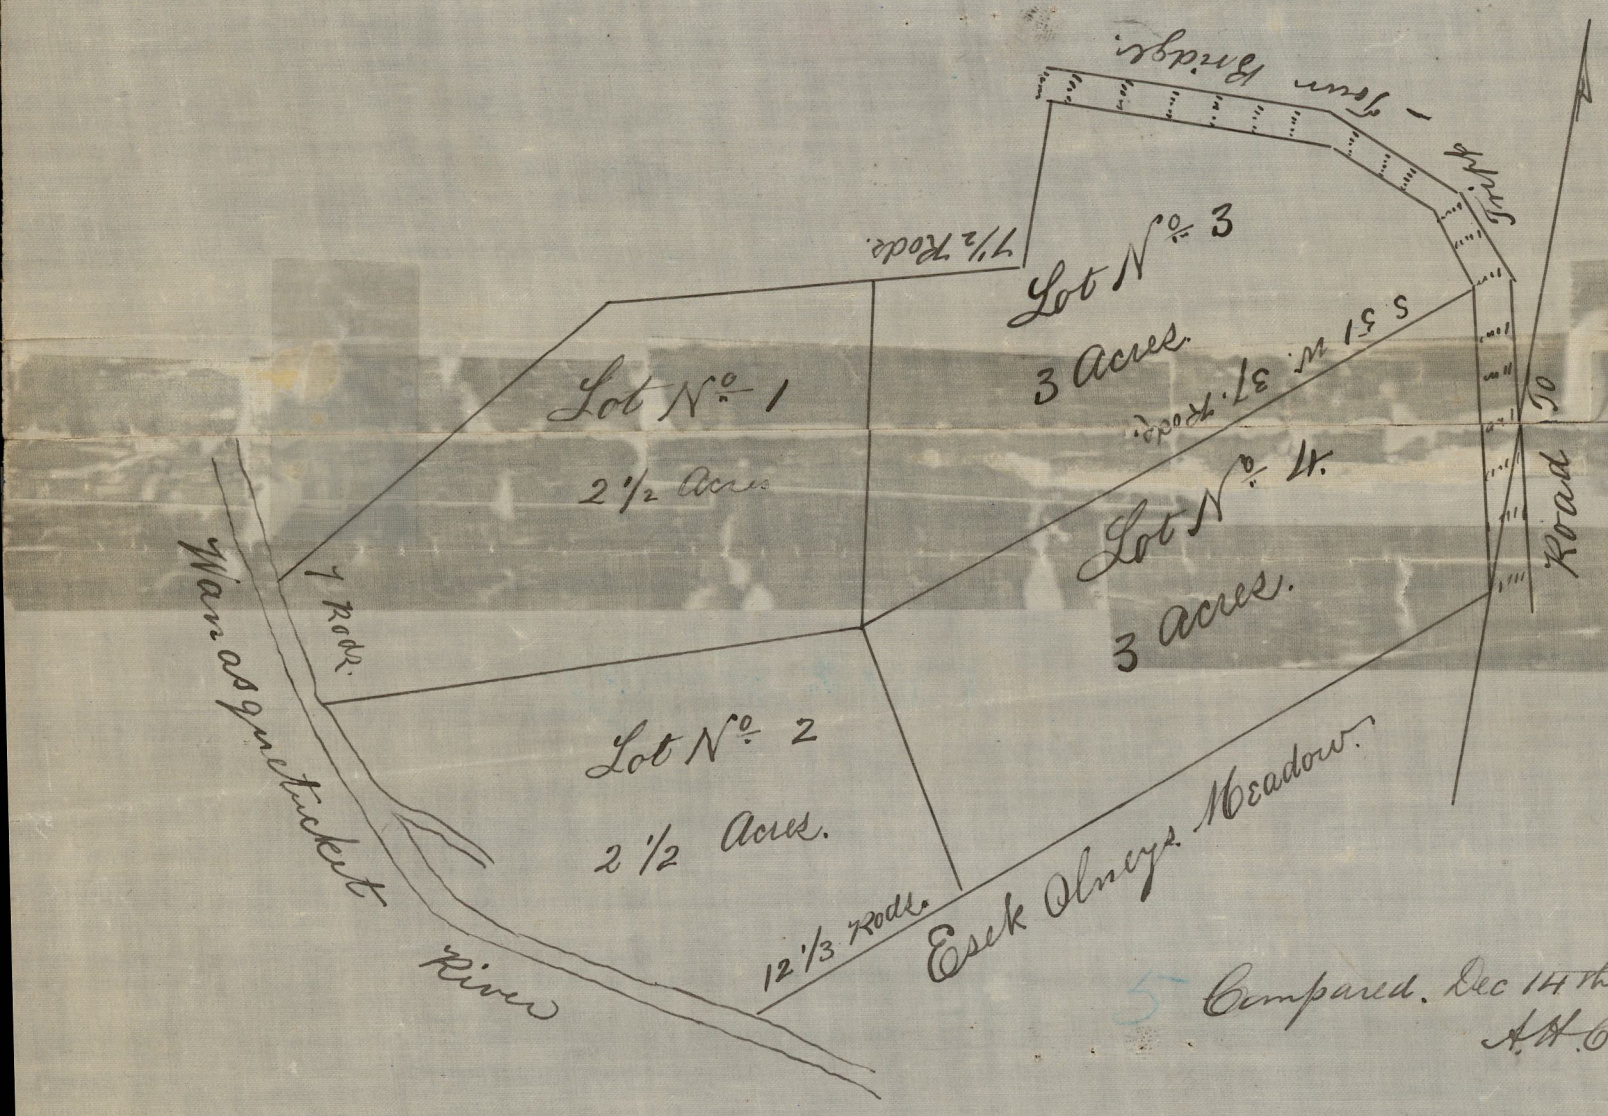

Compared. Dec 14th 1876 A. H. Combe

(Card 415)

A Plat of John Watermans Meadow lying North Providence Containing Eleven Acres Surveyed April 25. 1809. and platted by a scale of Ten poles to an Inch By. C. Harris Surveyor.

OFFICE No. 34
DRAWER " 72
SHEET " N-13

The above Plat recorded May 20th A.D. 1809 by Ezr Whipple Town Clerk

Book 3 Page 557