Book 13 Page 300

" Pawtucket " Records.

Action entered at December term 1847 of Court of Common Pleas judgment for partition entered at May term. 1848 — and report of committee received and established at December term 1848

John W Smith Clerk

A Plat of a lot of land situated in North Providence and owned by Messrs Joseph Veazie and Henry A Parker. surveyed October 11th A.D 1848 for the committee to make partition of said lot — and platted from a scale of 10 rods to the inch by Samuel Angell. surveyor.

CITY ENGINEER'S OFFICE.
MISCELLANEOUS DEP'T.
1848
0257

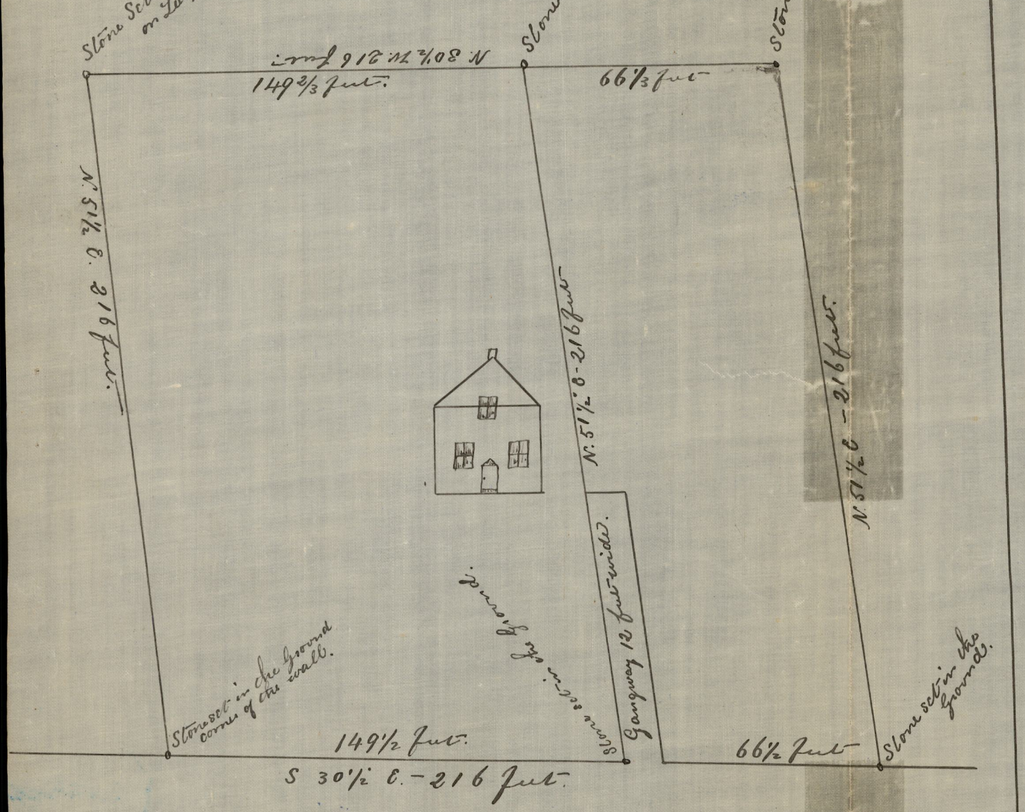

Road from Tripton Bridge to Providence

Recorded Attest J. H. Wooden T. Clerk
Compared Dec 14. 1876
A.A. Combe

(Card 419)

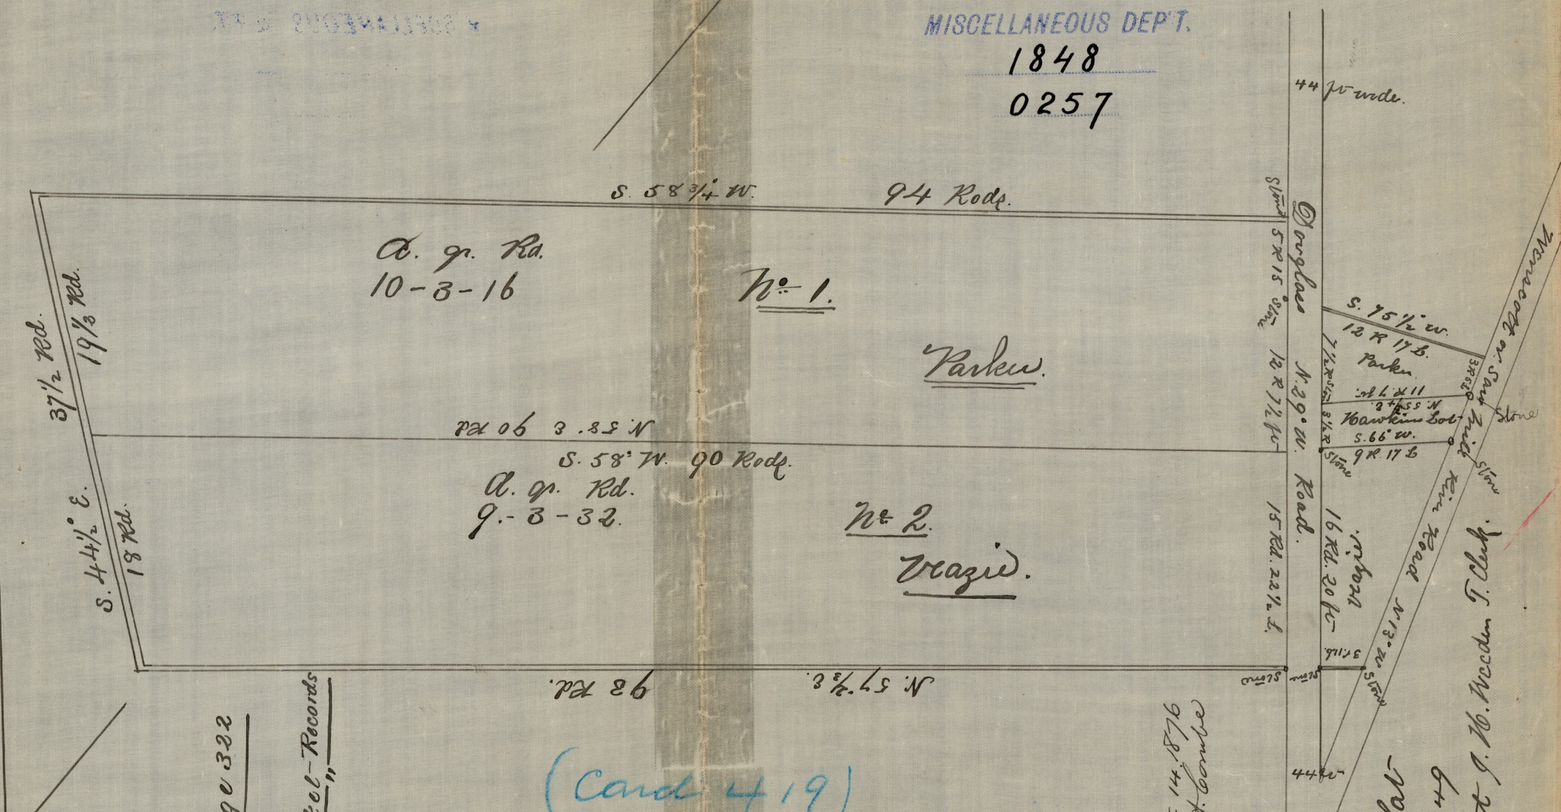

Book 13 " Page 332

Pawtucket " Records

(Card 419)

Compared Dec 14. 1876
A.A. Combe

OFFICE No. 249
DRAWER " 72
SHEET " N-18

This Report & plat Recorded Aug 12 1849
Attest J. H. Wooden T. Clerk.