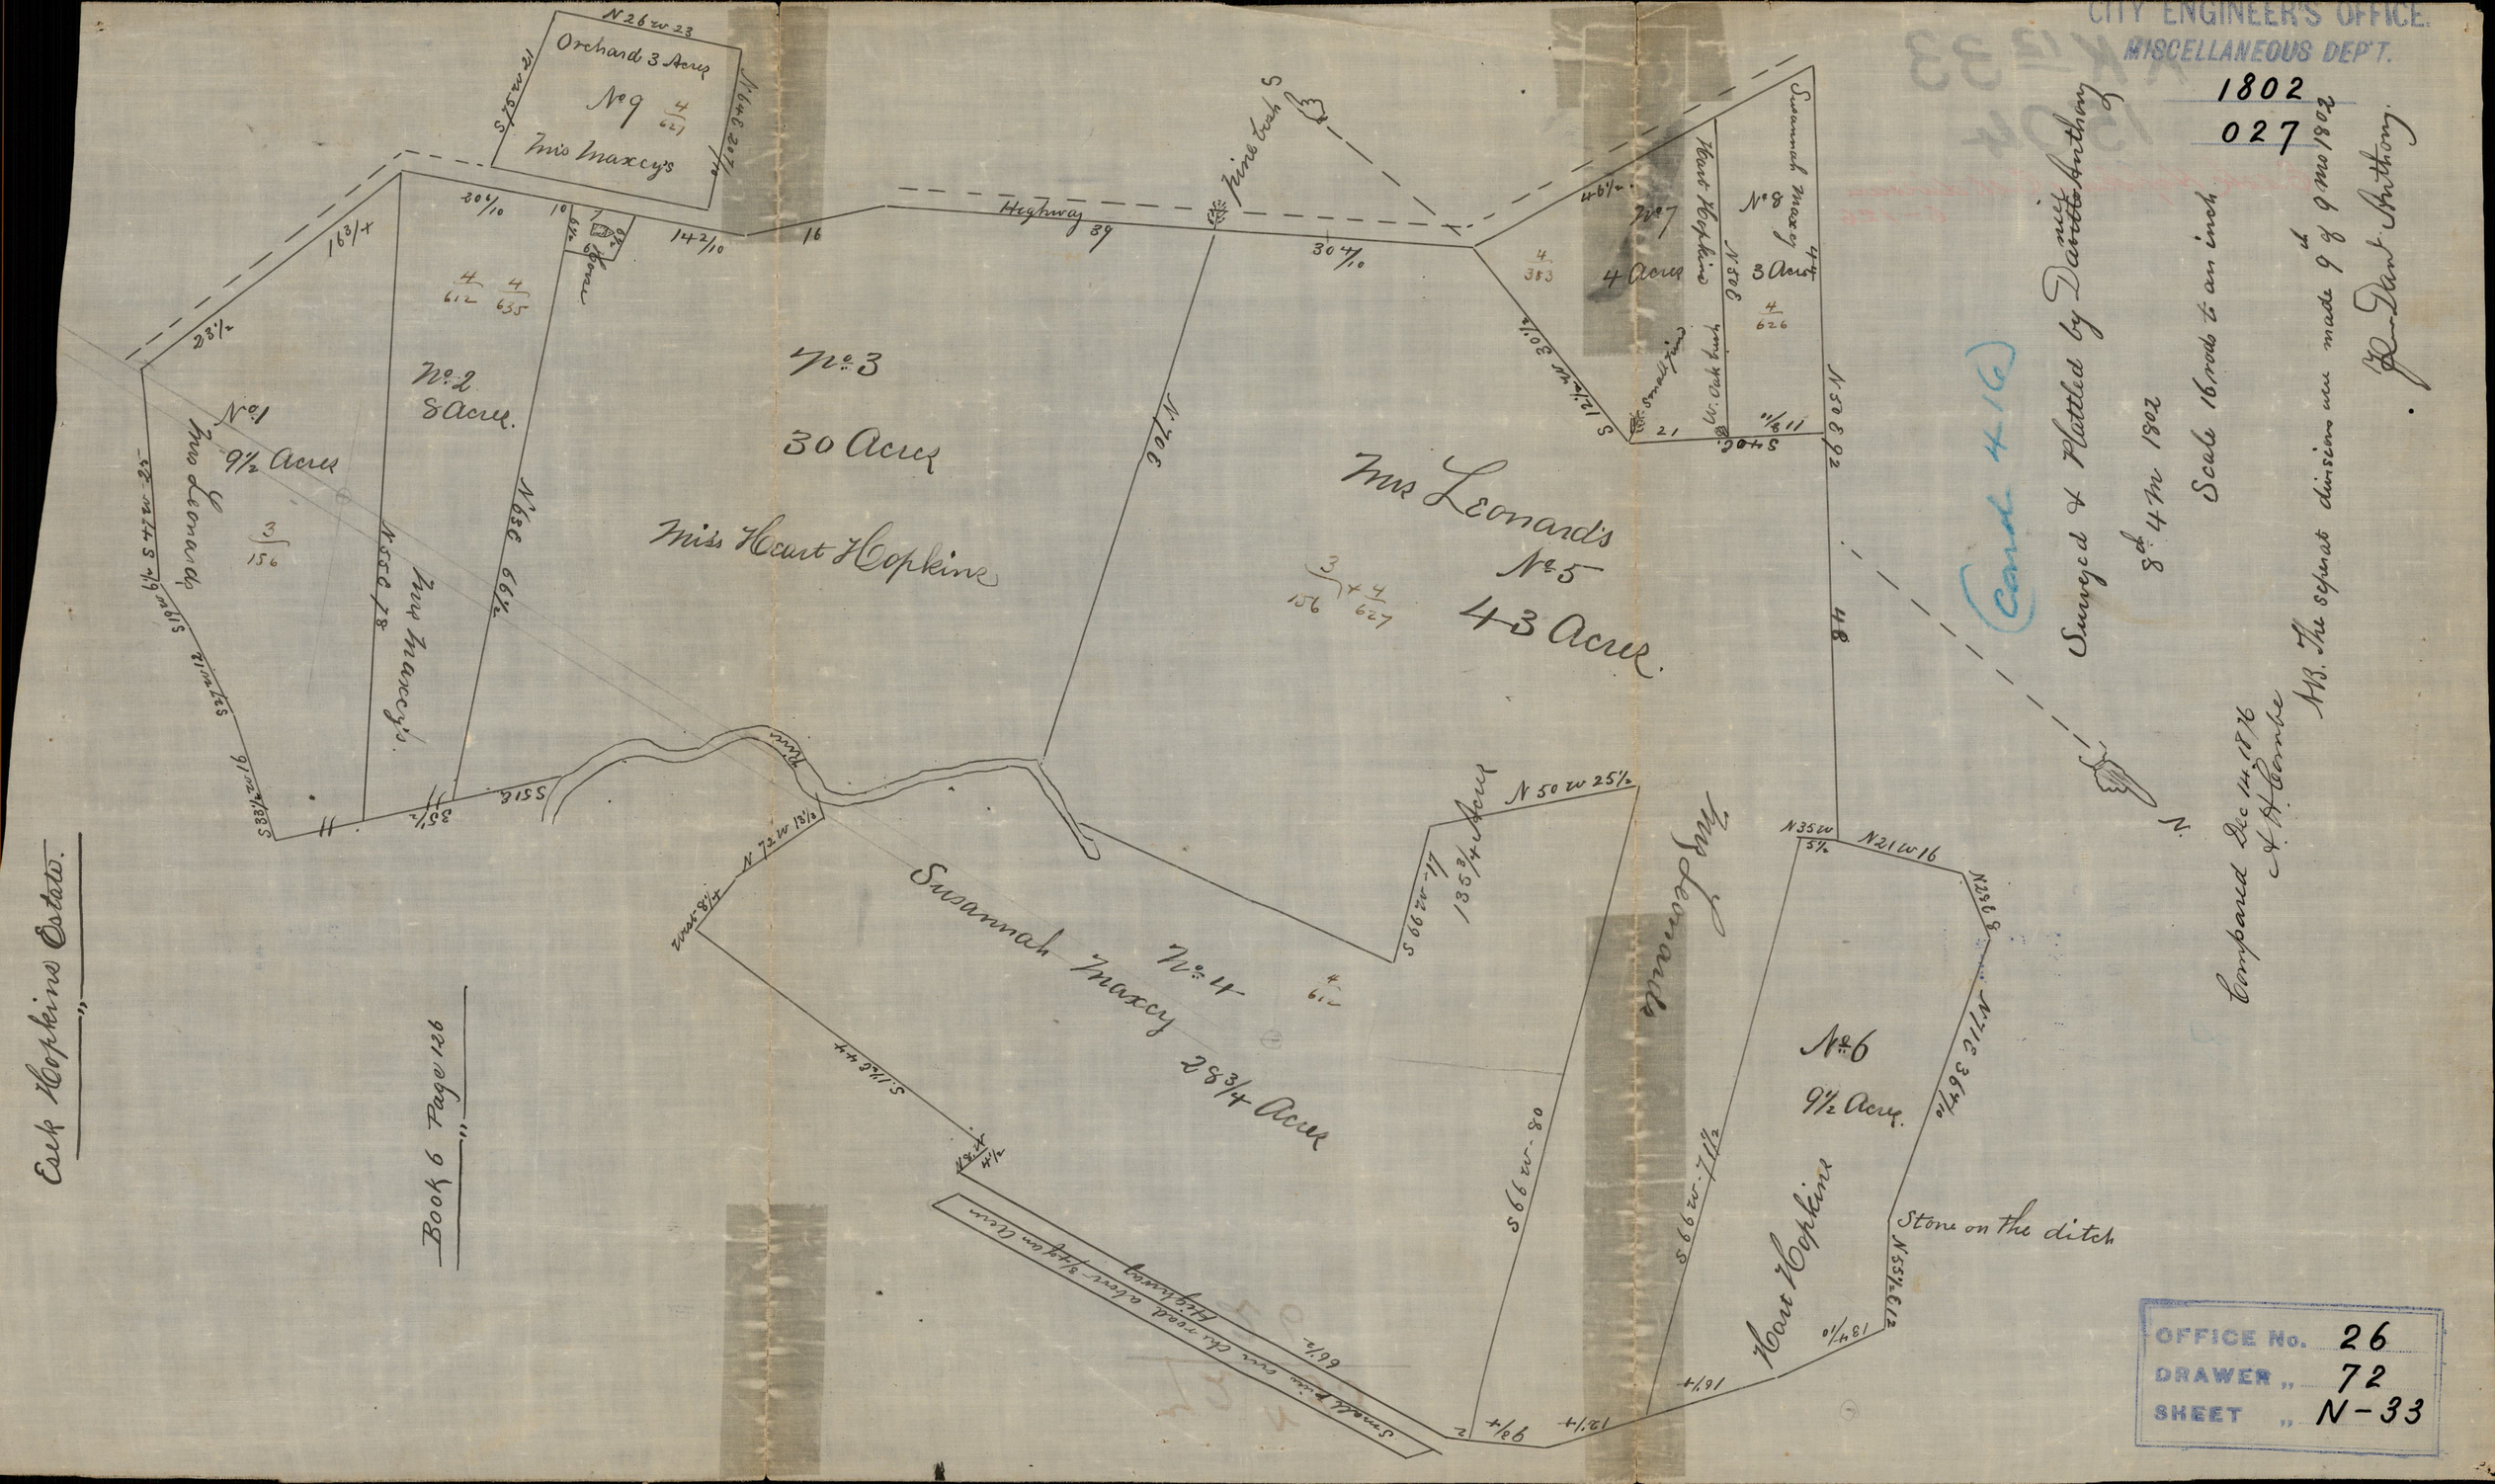

CITY ENGINEER'S OFFICE.
MISCELLANEOUS DEP'T.
1802
027
Orchard 3 Acres
No 9
Mrs Maxcy's
No 1
9½ Acres
Mrs Leonards
No 2
8 Acres
No 3
30 Acres
Miss Heart Hopkins
Highway
Pine bush
Mrs Leonard's
No 5
43 Acres
No 7
4 Acres
Heart Hopkins
No 8
3 Acres
Susannah Maxcy
No 4
28¾ Acres
Susannah Maxcy
No 6
9½ Acres
Heart Hopkins
Stone on the ditch
Mrs Leonards
Book 6 Page 126
Esek Hopkins Estate
Surveyed & Plattled by Daniel Anthony
8th 4 M 1802
Scale 16 rods to an inch
Compared Dec 14 1876
A. H. Combe
N.B. The separate divisions were made 9th of 9 mo 1802
Daniel Anthony
Cond 416
OFFICE No. 26
DRAWER „ 72
SHEET „ N-33