CITY ENGINEER'S OFFICE
MISCELLANEOUS DEP'T.
APRIL 1824
060

(This note not to be copied A H C)

At a court of probate holden within & for the Town of Providence on the 22nd day of August 1825. the return of the committee appointed by this Court to appraise the real estate of Nathan H Miller deceased and to divide the same among the several persons entitled by law as heirs thereto is called up and again read and all persons interested having been duly notified and no person appearing to object is is ordered that said report and return be confirmed and that it be recorded by order

Nathan W. Jackson
P. Clk.

(card 417)

Compared Dec 14 1876
A H Combe

Scale 10 R. per inch W.G.B
Scale wrong

Copy of a Plat of Land situated in North Providence belonging to the Heirs of the late Nathan H Miller surveyed & Platted by Thomas Mann Esq. April 22 1824 & divided under the direction of a Committee appointed for that purpose by - Benoni Lockwood Apr 15th 1825

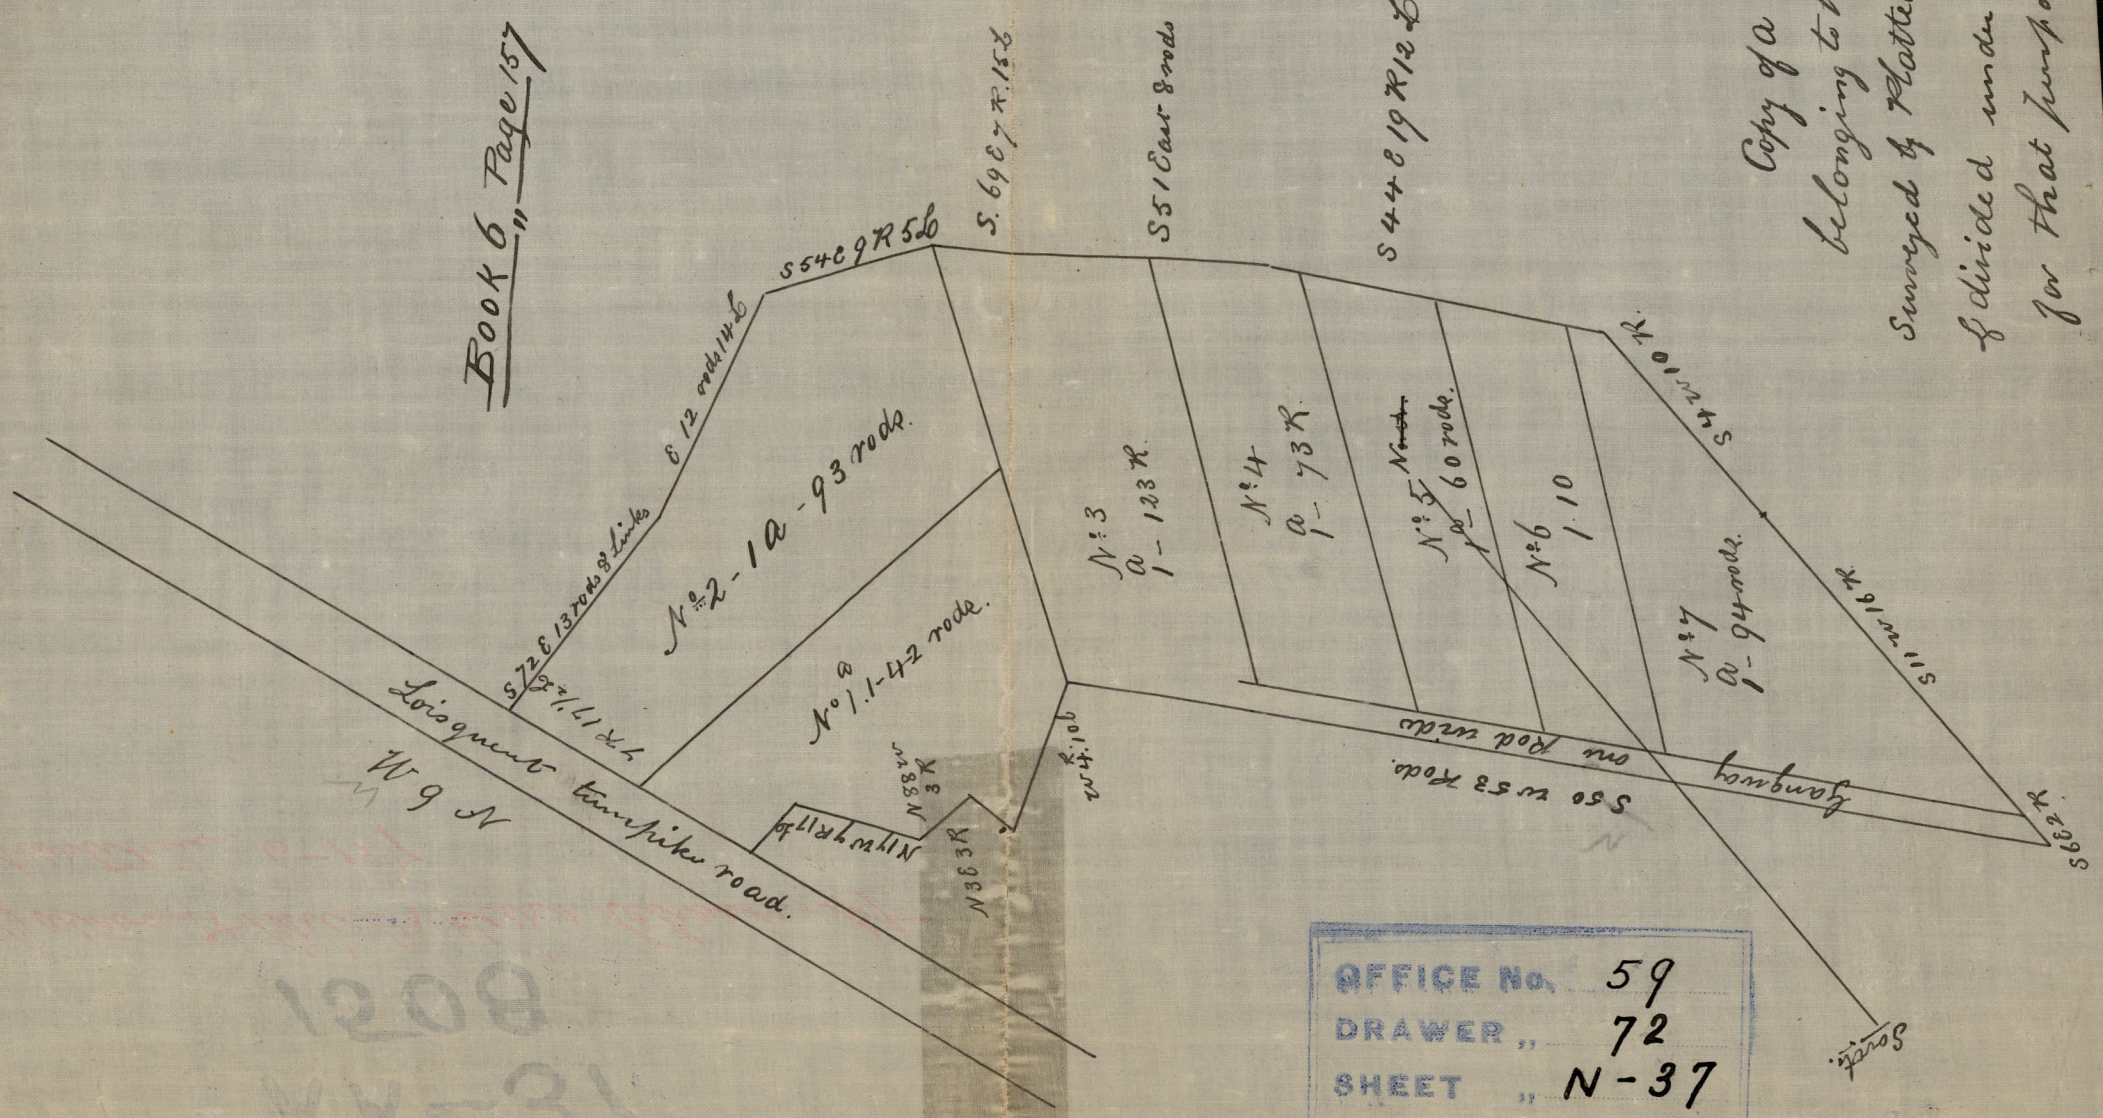

OFFICE No. 59
DRAWER " 72
SHEET " N-37