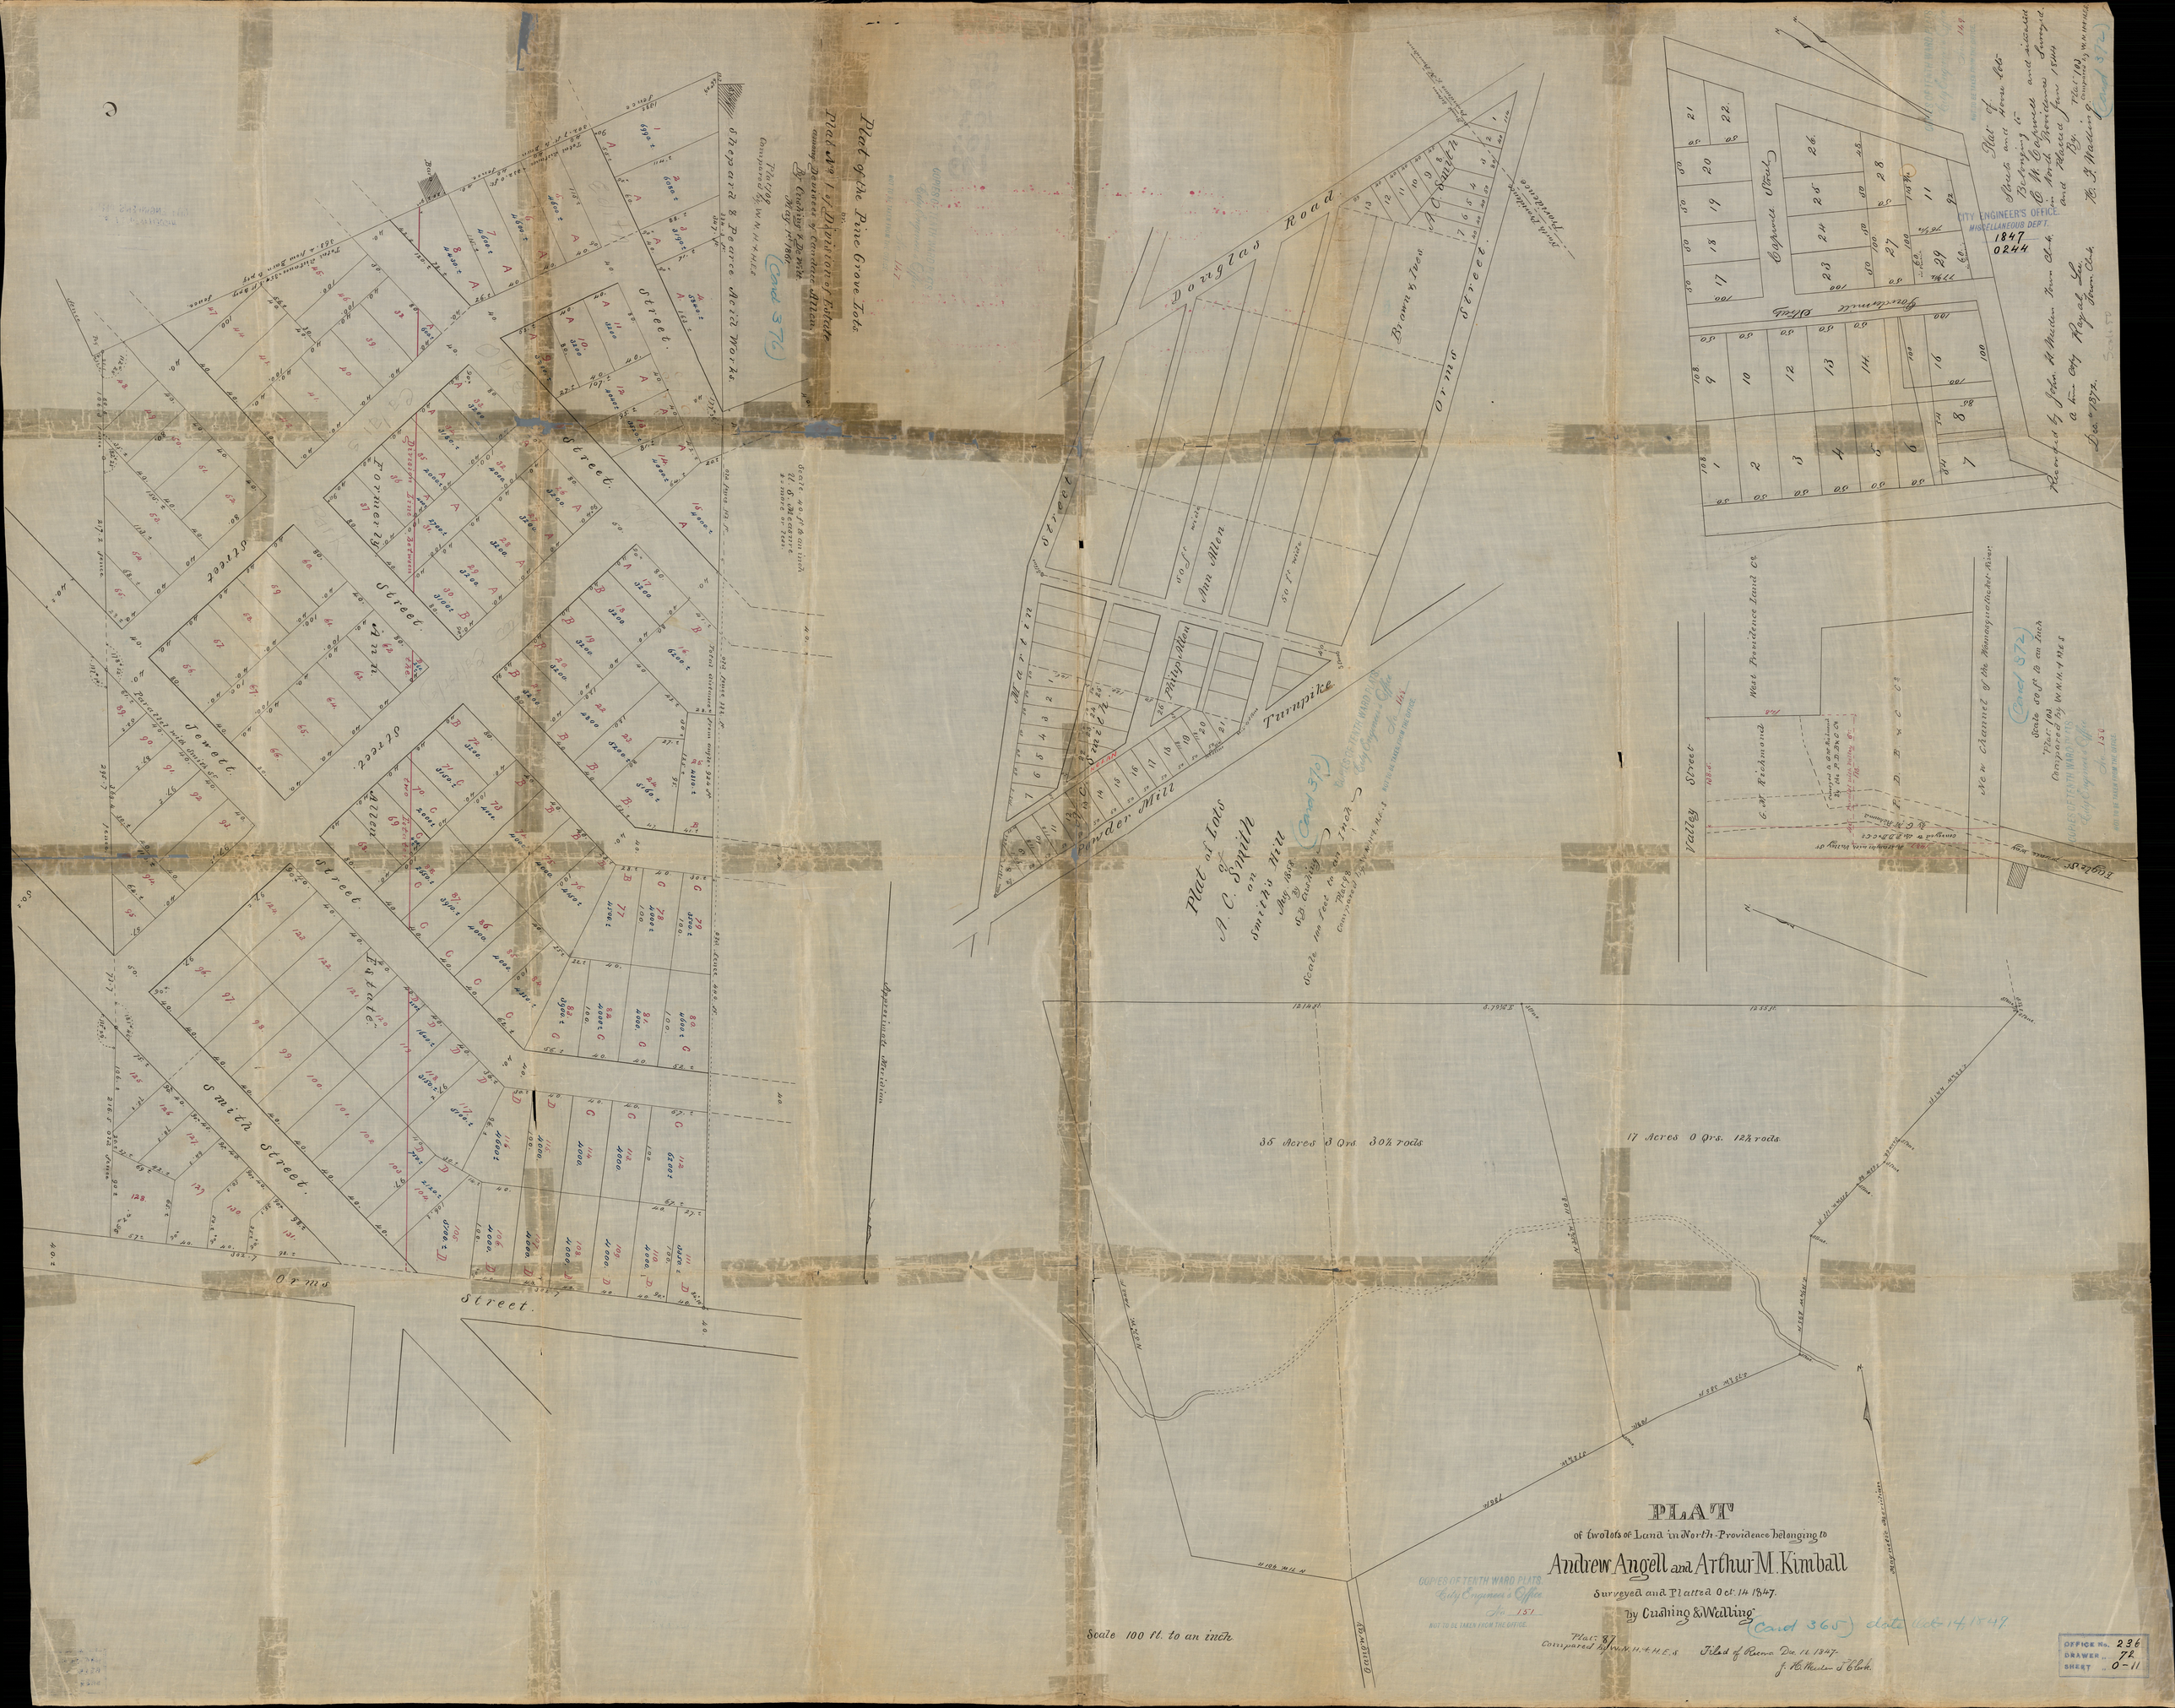

Plat of the Pine Grove Lots
Shepard & Pearce Acid Works
Douglas Road
Orms Street
Smith Street
Jewett Street
Ann Street
Turnpike
Powder Mill
Plat of Lots of A. C. Smith on Smith's Hill
Valley Street
West Providence Land Co.
New Channel of the Woonasquatucket River
35 Acres 3 Qrs. 30½ rods
17 Acres 0 Qrs. 12½ rods
Scale 100 ft. to an inch
PLAT
of two lots of Land in North-Providence belonging to
Andrew Angell and Arthur M. Kimball
Surveyed and Platted Oct. 14 1847.
by Cushing & Walling
Plat: 87
Compared by W.N.H.&H.E.S.
Filed of Record Dec. 11 1847.
J. H. Weston T. Clerk.
CITY ENGINEER'S OFFICE.
MISCELLANEOUS DEP'T.
1847
0244
COPIES OF TENTH WARD PLATS.
City Engineer's Office
No. 151
NOT TO BE TAKEN FROM THE OFFICE.
(Card 365) date Oct. 14, 1847
OFFICE No. 236
DRAWER 72
SHEET 0-11