T.F.C. 2562 – 32

PROVIDENCE, R.I.
CITY ENGINEER'S OFFICE
STREET LINE DEP'T.
Aug. 26, 1927.
049893

Note: The area declared a public highway is indicated by the letters ABCDEFA. The lines thus fixed conform to the "John R. Freeman Plat No. 4" recorded in Plat Book 38, page 3, also "Plat of Emeline Street, showing land dedicated for highway purposes," recorded in Plat Book 37, page 73 in the office of the Recorder of Deeds.

PLAT OF

EMELINE STREET

FROM ELMGROVE AVE. TO RANGE OF WEST LINE OF TABER AVE.

SCALE 40 FEET PER INCH

DECLARED A PUBLIC HIGHWAY BY RESOLUTION
OF THE BOARD OF ALDERMEN
JUNE 16, 1927

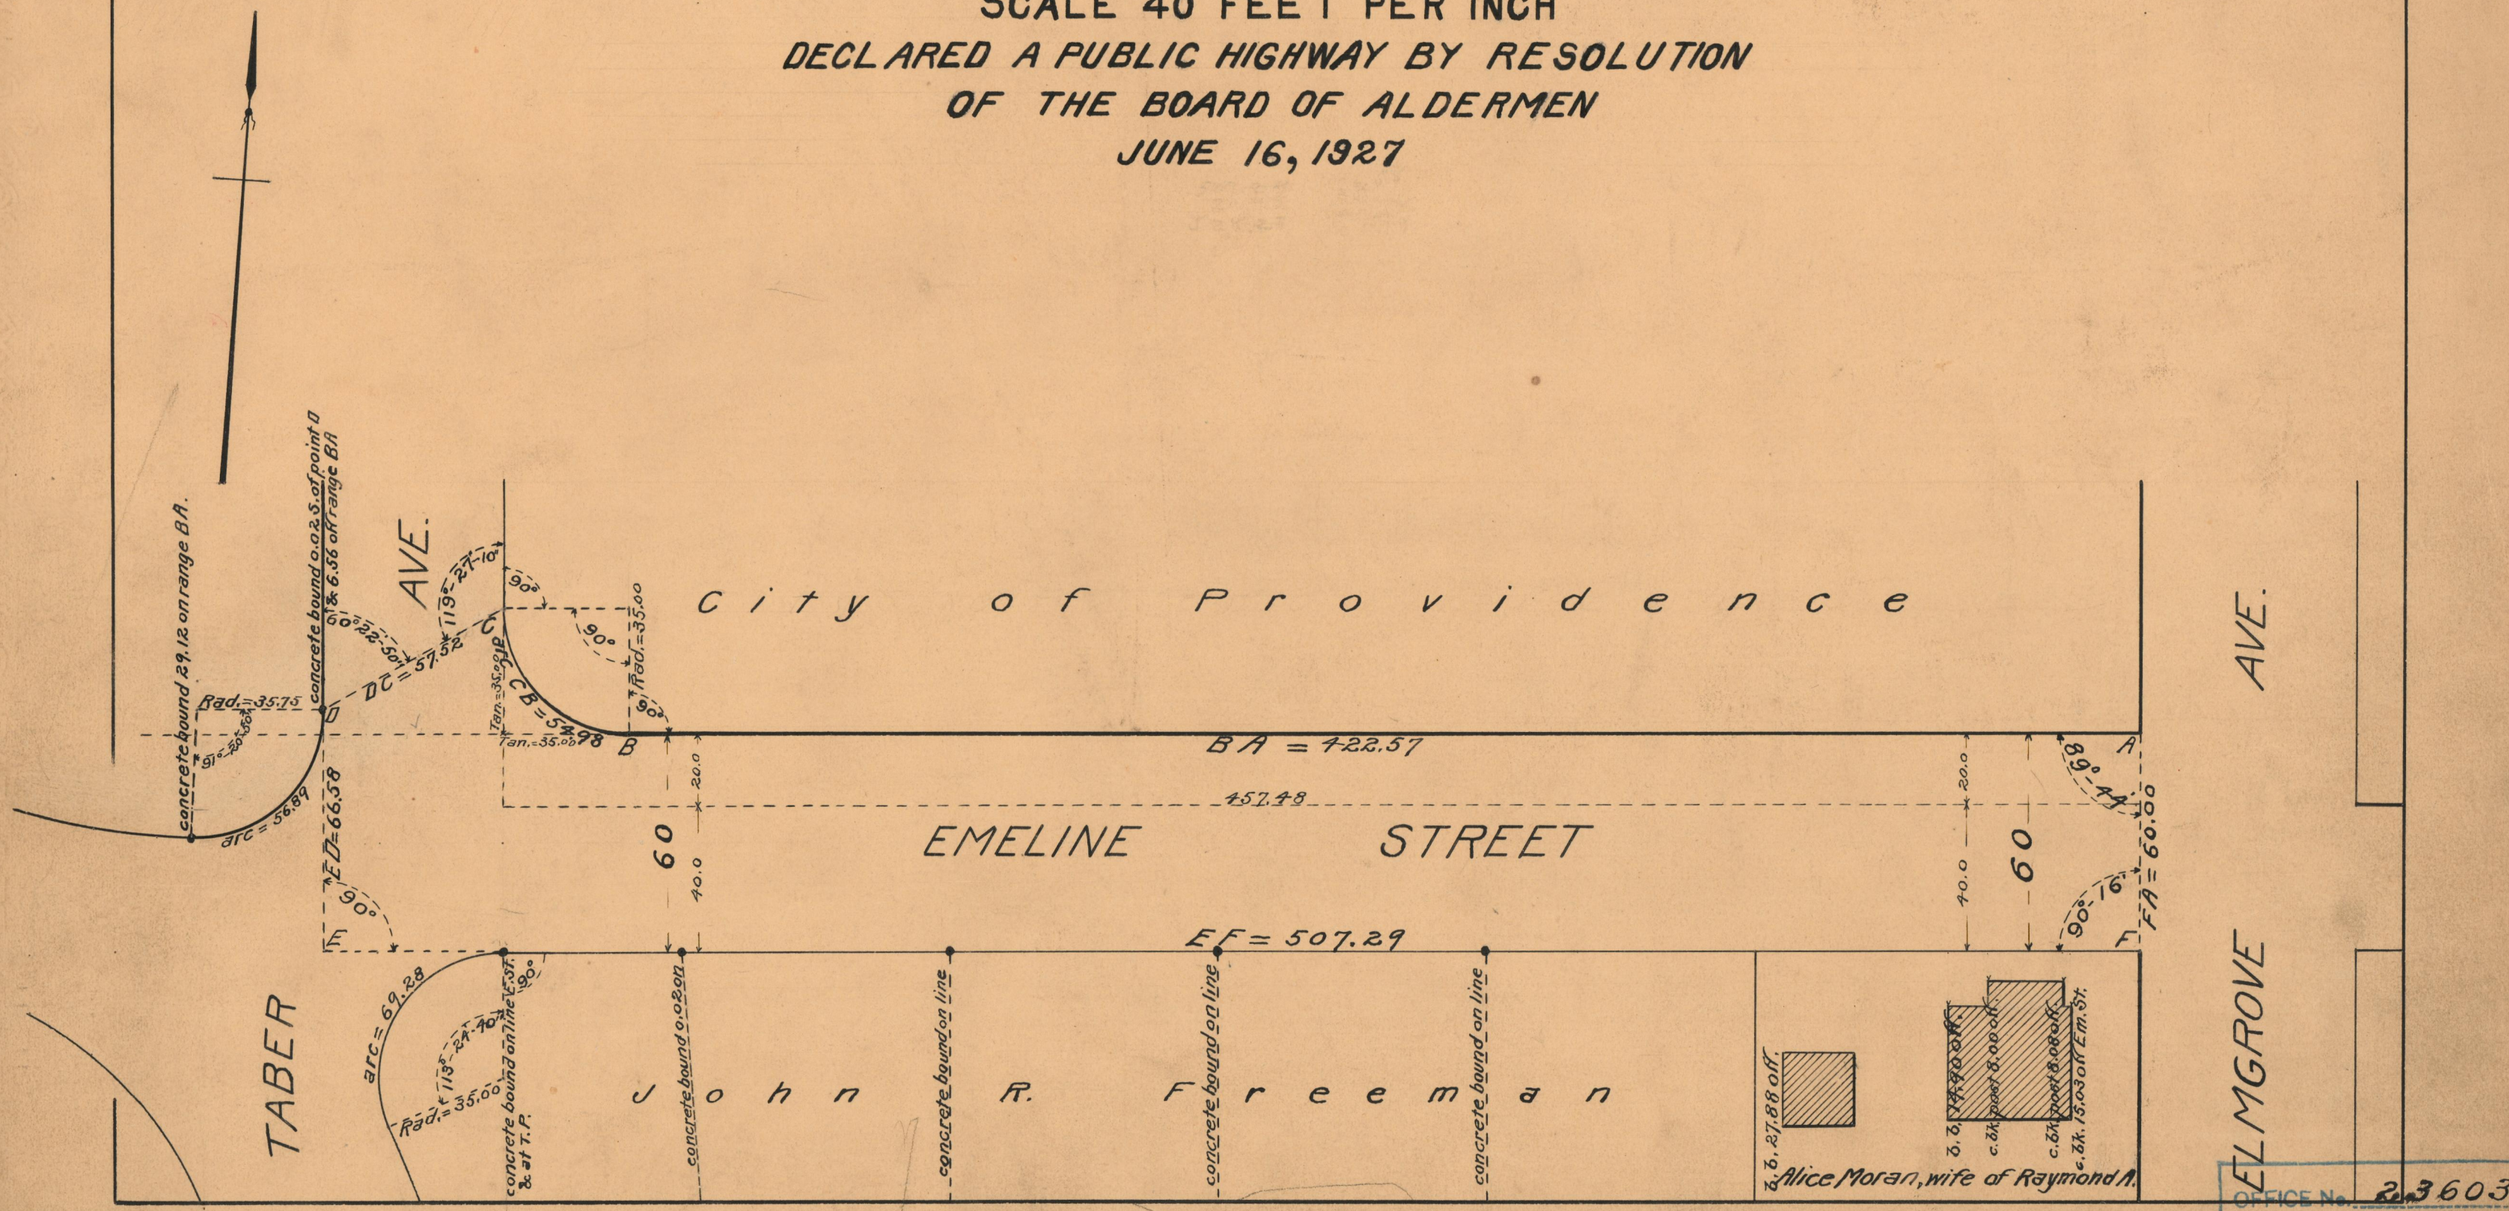

OFFICE No. 23603
DRAWER " 73
SHEET " B – 8