Note, The area declared a public highway is indicated by the letters ABCD.
The lines thus fixed conform to the deed recorded in Deed Book 404, page 373, in the office of the Recorder of Deeds.

PLAT OF
MT. HOPE AVENUE
FROM HOPE ST. TO IVY ST.
SCALE 50 FEET PER INCH.

DECLARED A PUBLIC HIGHWAY
BY RESOLUTION OF THE
BOARD OF ALDERMEN.
September 10, 1914.

514.97
511.43
2)1026.92
513.46

PROVIDENCE, R.I.
CITY ENGINEER'S OFFICE
STREET LINE DEPT.
Oct. 7, 1914
040430

Witness, _____
City Clerk

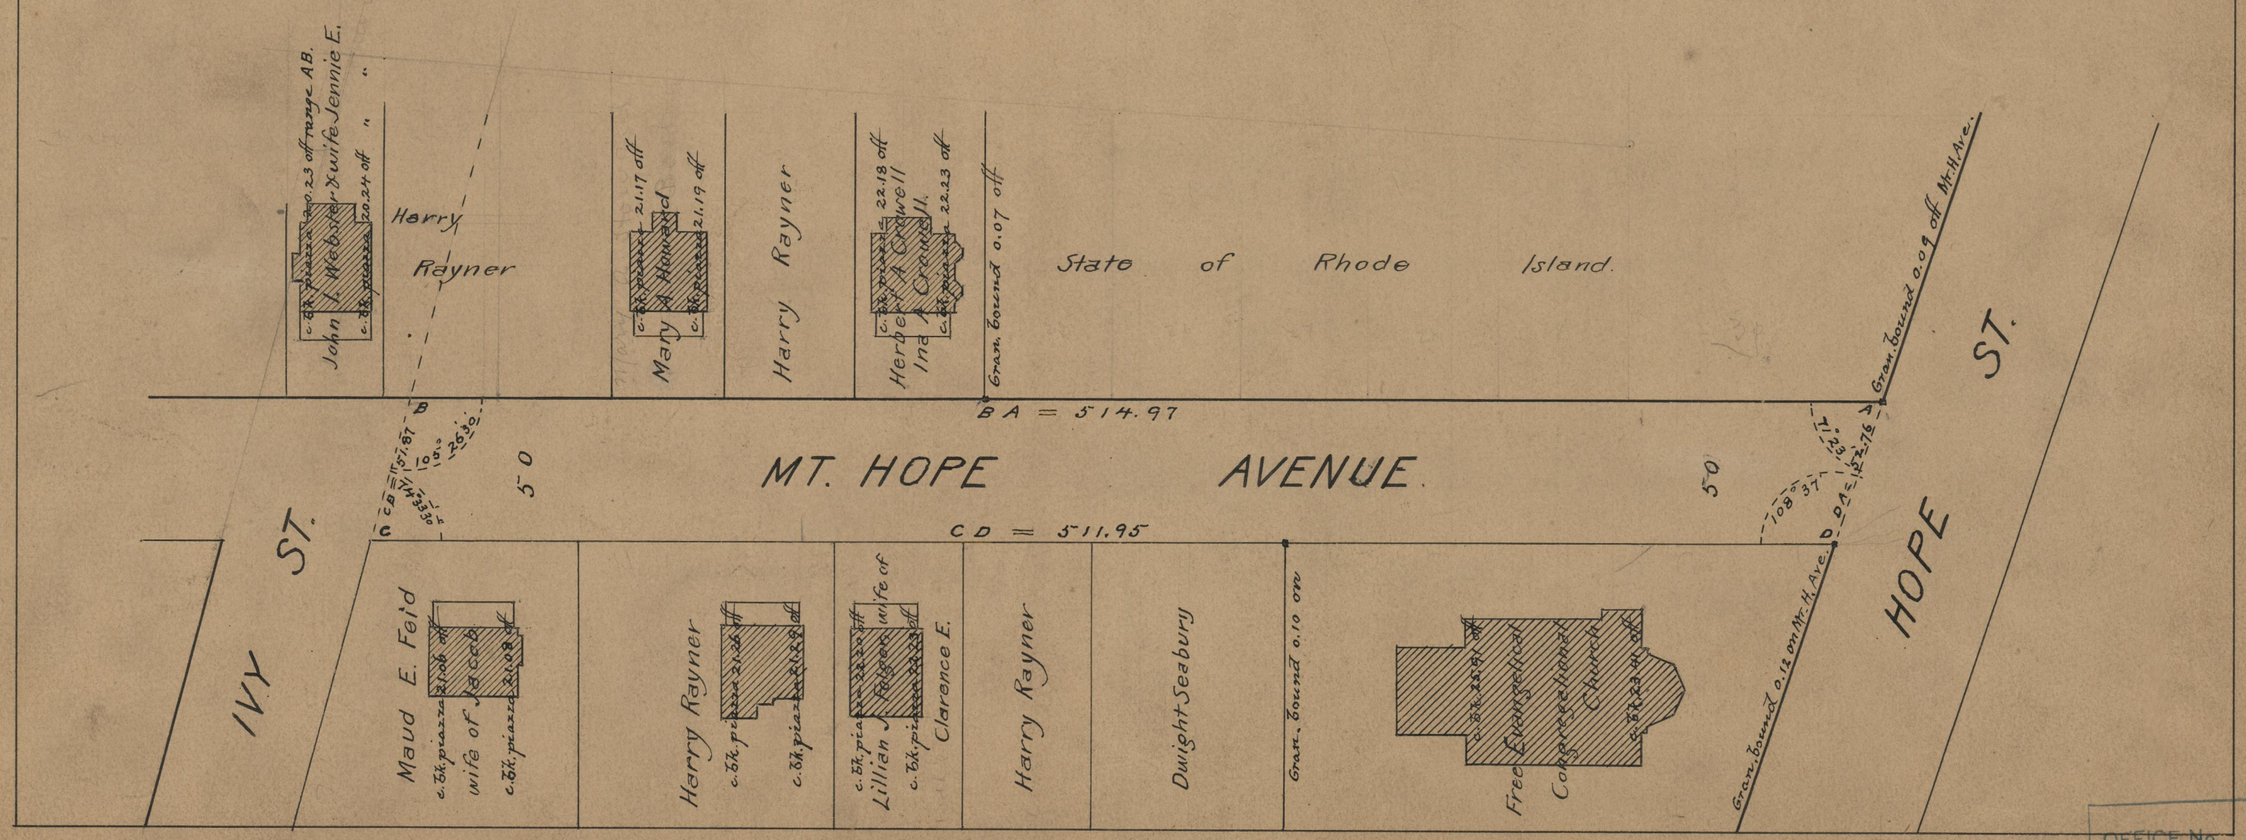

OFFICE No. 19364
DRAWER " 74
SHEET " A-19