F.B.B.XXXIV-141

PROVIDENCE, R.I.
CITY ENGINEER'S OFFICE
STREET LINE DEP'T.
Oct. 7. 1914
040426

Note, The area declared a public highway is indicated by the letters ABCD. The lines thus fixed conform to the deeds in Deed Book 540, pages 320-1, Deed Book 541, page 296, and Deed Book 543, pages 225 and 234, in the office of the Recorder of Deeds.

PLAT OF

WATERMAN AVENUE

FROM THE SUMMIT TO RESERVOIR AVE.

SCALE 50 FEET PER INCH.

DECLARED A PUBLIC HIGHWAY
BY RESOLUTION OF THE
BOARD OF ALDERMEN,
September 24, 1914.

299.815

Changed to Wildwood Ave.
Jan. 21, 1915.

Witness, _____

City Clerk.

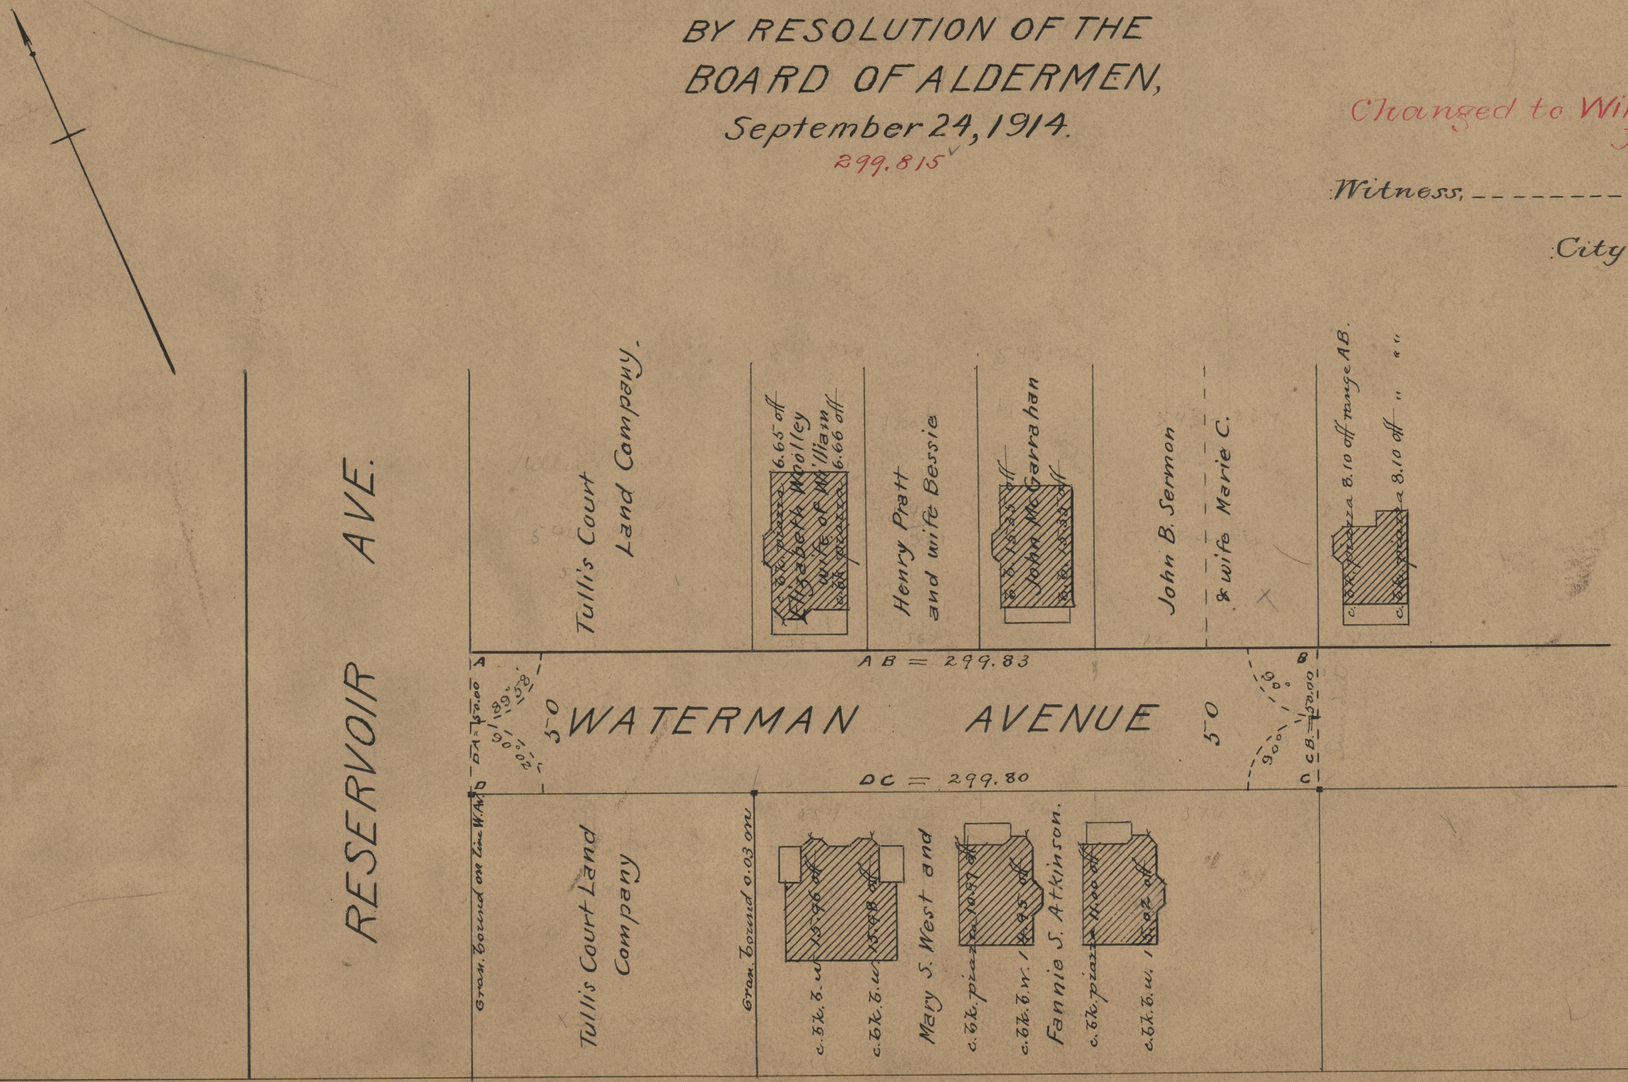

OFFICE No. 19376
DRAWER " 74
SHEET " A-27