Note, The area declared a public highway is comprised in the two parcels indicated by the letters A B C and D E F G.

The lines thus fixed conform to the deeds recorded in Deed Book 543, page 443, and Deed Book 544, pages 392 and 396, in the office of the Recorder of Deeds.

PLAT OF
DODGE STREET

FROM LESTER ST. TO AND BEYOND CRANSTON ST.

SCALE 40 FEET PER INCH.

DECLARED A PUBLIC HIGHWAY
BY RESOLUTION OF THE
BOARD OF ALDERMEN,
April 1, 1915.

159.70
159.61
2)319.31
159.655 ✓ length

PROVIDENCE, R.I.
CITY ENGINEER'S OFFICE
STREET LINE DEP'T.
Oct. 14, 1914
040457

Witness; _____
City Clerk.

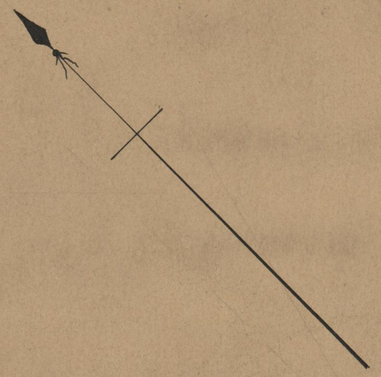

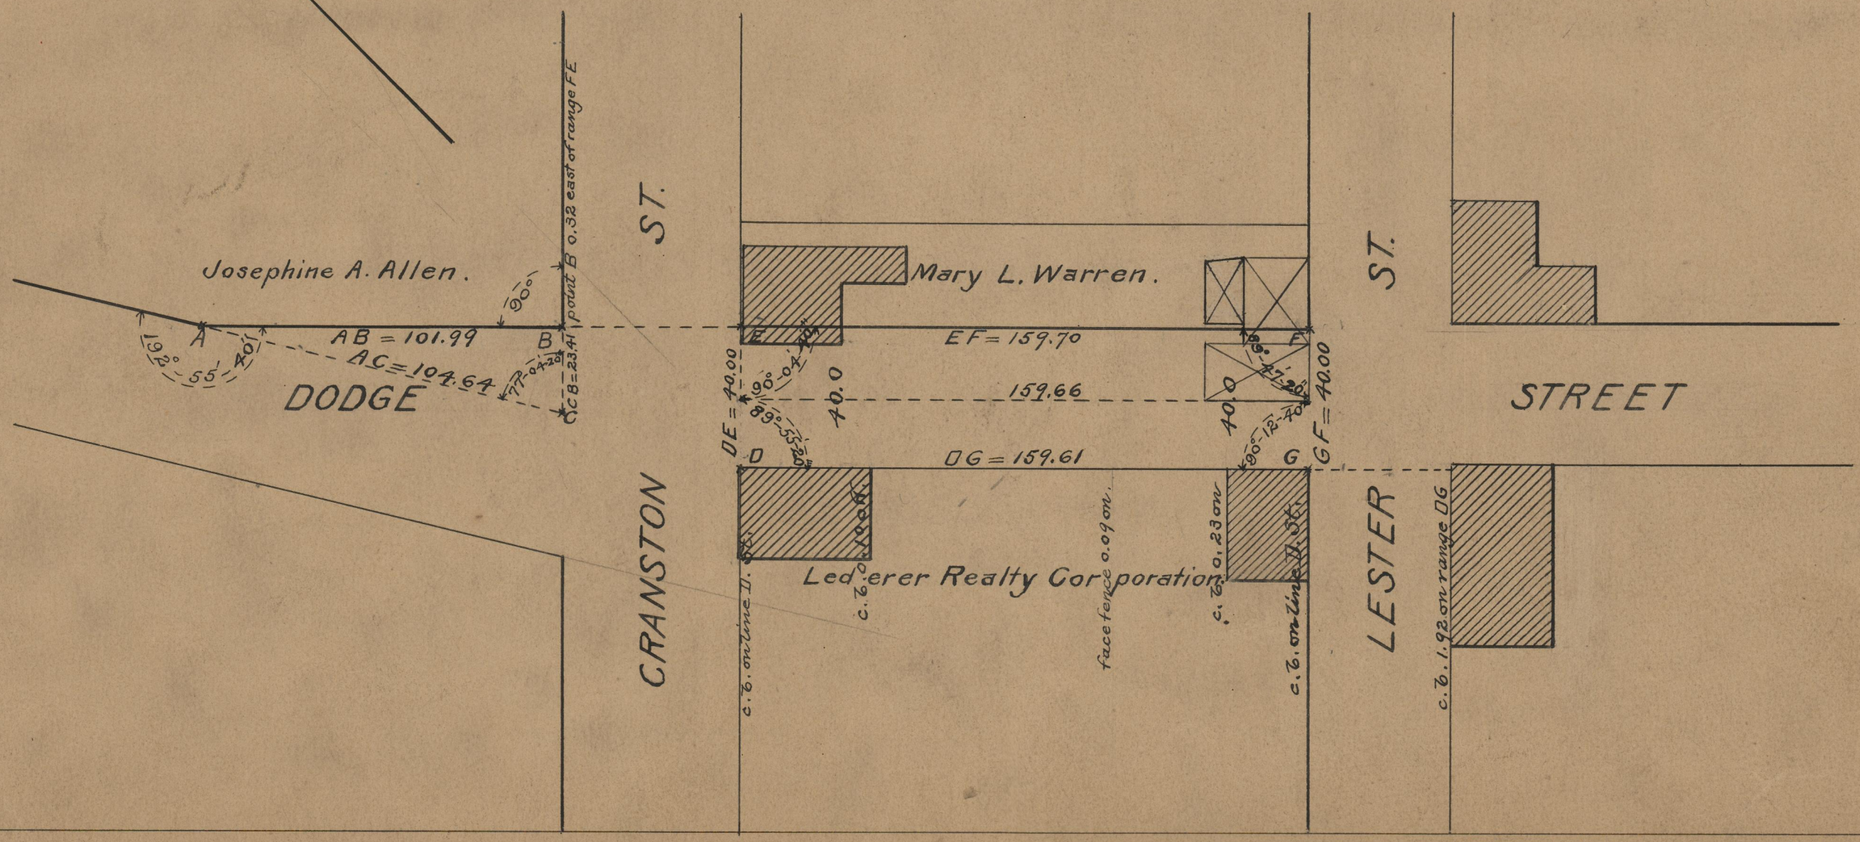

OFFICE No. 19377
DRAWER " 74
S A-28