040971-2

Note, The area declared a public highway is indicated by the letters ABCD.
The lines thus fixed conform to the deeds recorded in Deed Book, 211, page 442, Deed Book 523, page 471, and Deed Book 528, page 186, in the office of the Recorder of Deeds.

PLAT OF
SACKETT STREET
FROM THE SUMMIT EAST OF EMERSON ST. TO EMERSON ST.
SCALE 50 FEET PER INCH.

Declared a Public Highway
by Resolution of the
Board of Aldermen,
May 6, 1915.
422.70

PROVIDENCE, R.I.
CITY ENGINEER'S OFFICE
STREET LINE DEP'T.
June 14, 1915
040971

Witness, _____
City Clerk.

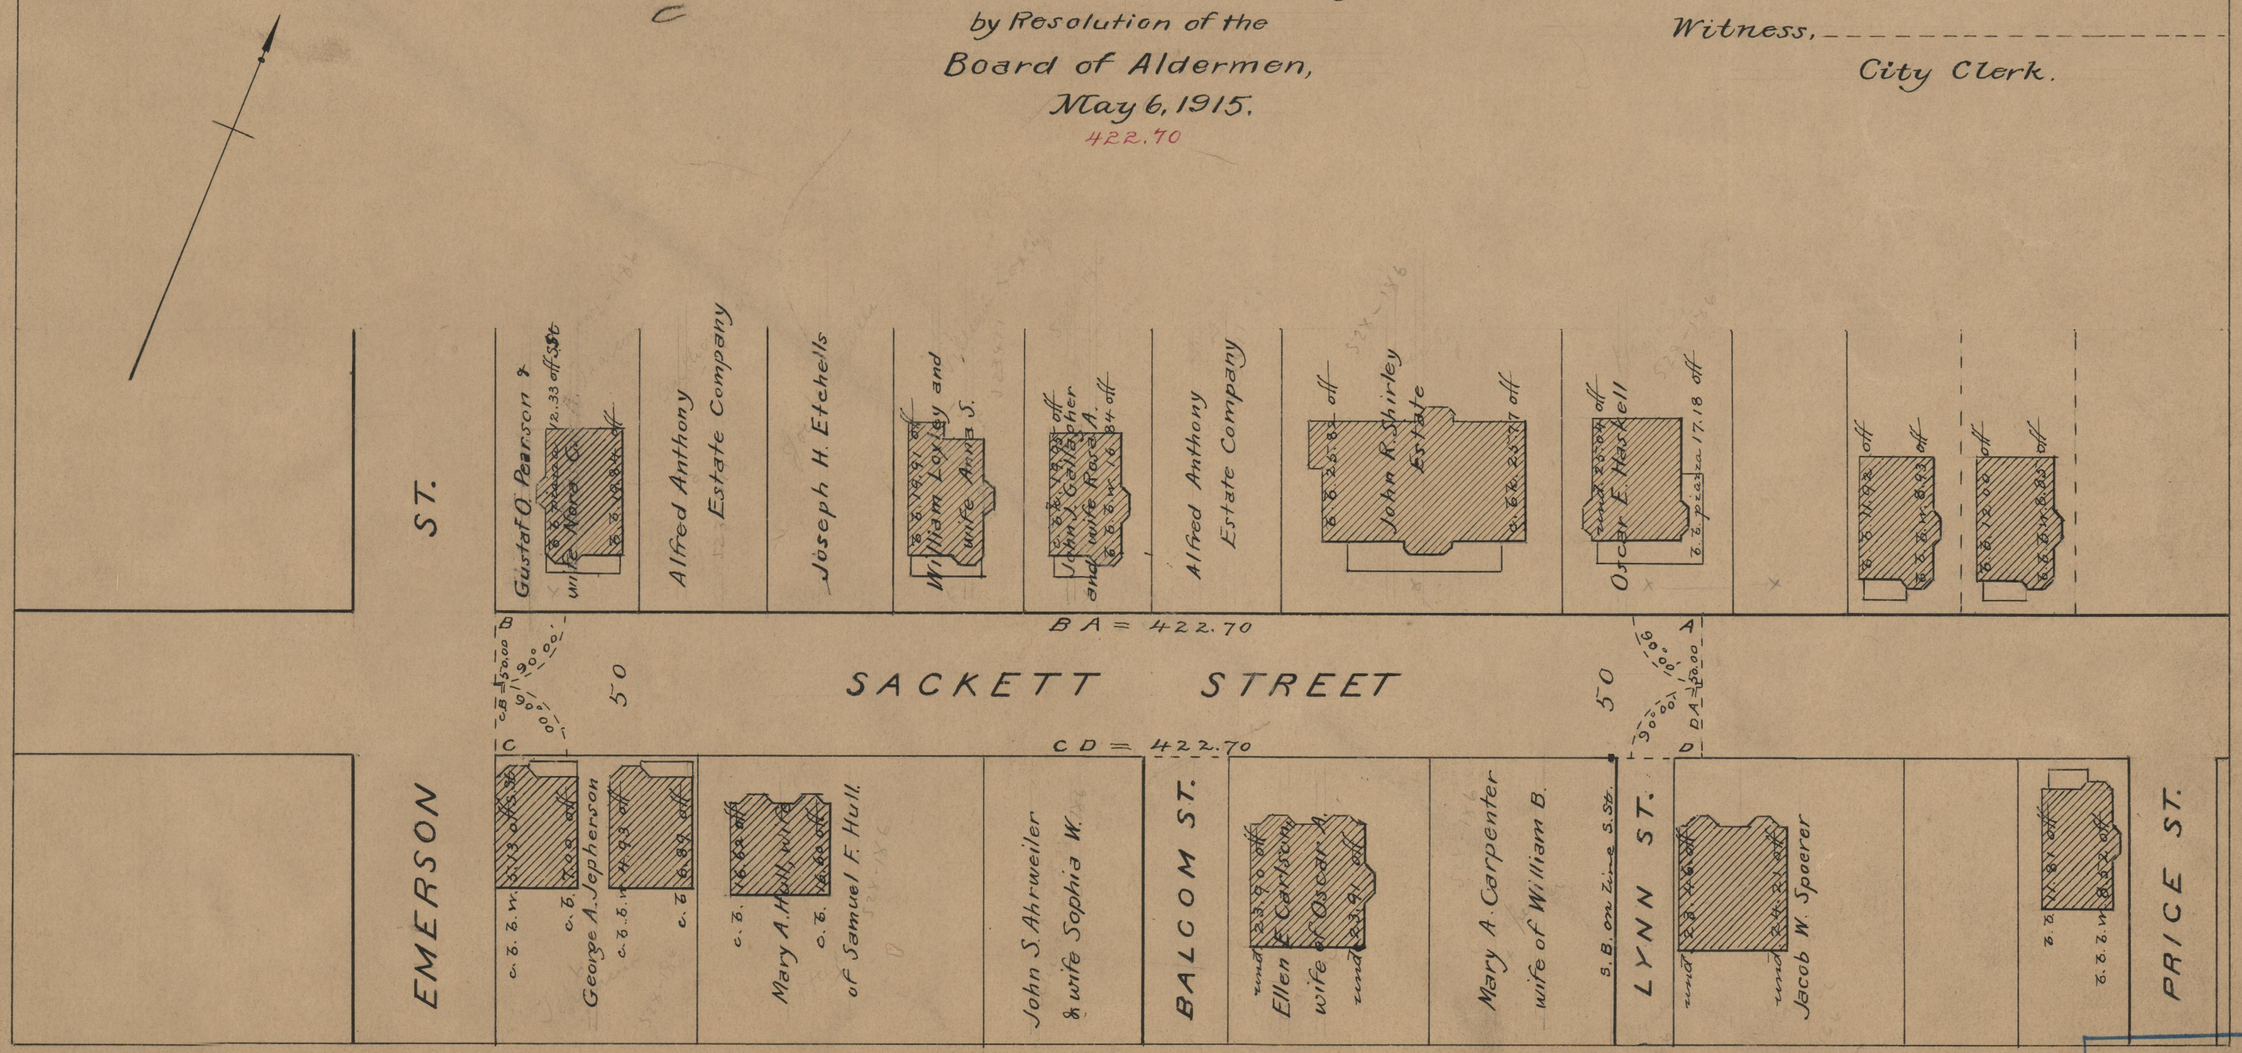

74
A-48

74
A-48

OFFICE No. 19493
DRAWER " 74