F.B.B. XXXVII – 2

PROVIDENCE, R.I.
CITY ENGINEER'S OFFICE
STREET LINE DEP'T.
Sept. 28. 1915
041236

PLAT OF

BAYARD STREET

FROM BURLINGTON ST. TO LAURISTON ST.

SCALE 50 FEET PER INCH.

Declared a Public Highway by Resolution of the Board of Aldermen, September 16, 1915.

200.00

Note, The area declared a public highway is indicated by the letters A B C D.

The lines thus fixed conform to the deeds in Deed book 523, page 369, Deed book 528 page 399 and Deed book 547, page 339, in the office of the Recorder of Deeds.

Witness, _____

City Clerk.

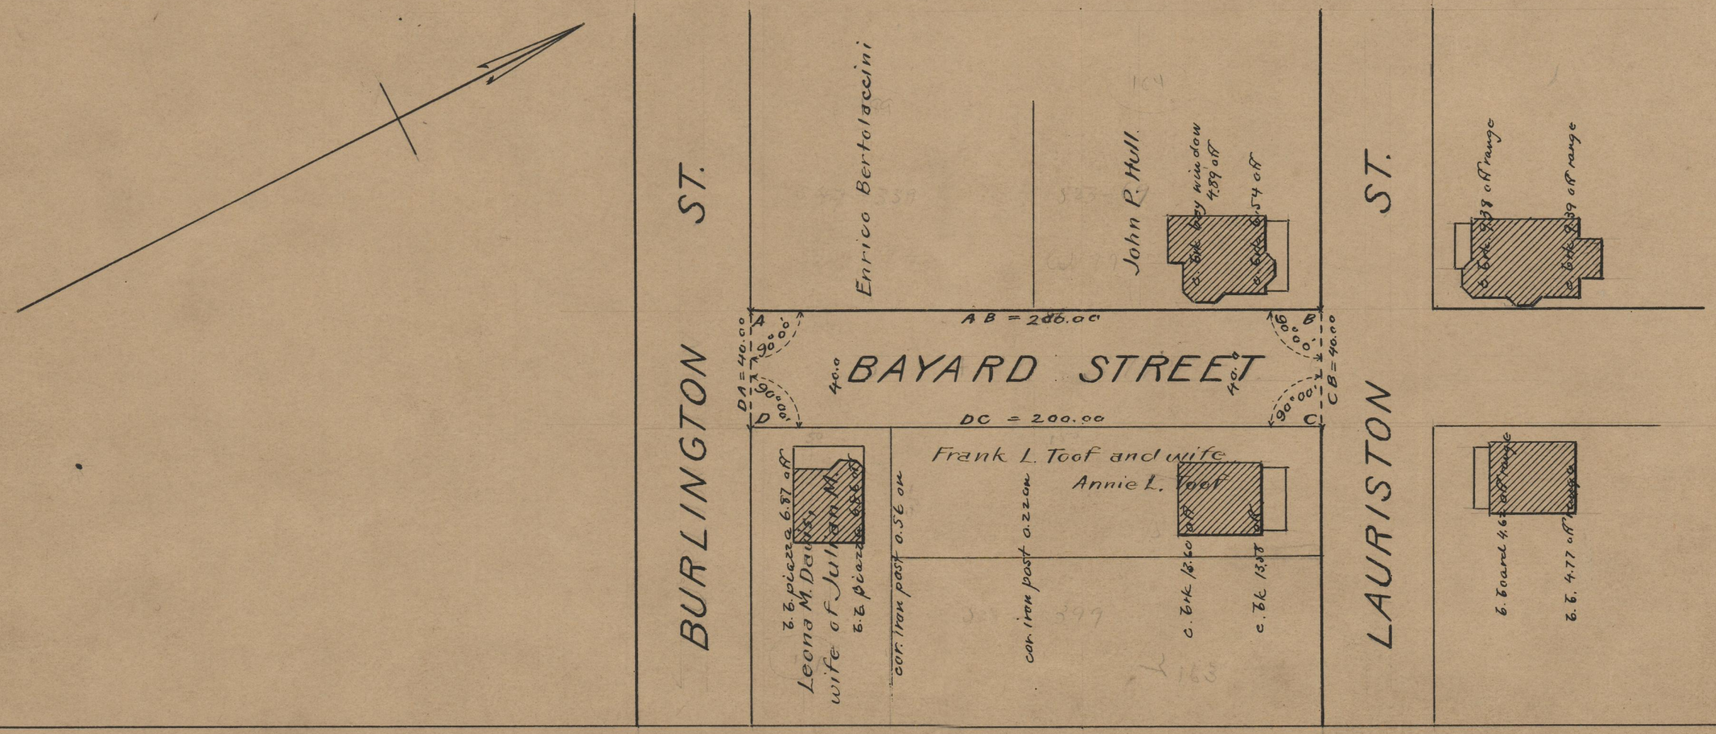

74
A-59

OFFICE No. 19569
DRAWER " 74
SHEET " A-59