PROVIDENCE, R.I.
CITY ENGINEER'S OFFICE
STREET LINE DEP'T.
Oct. 14, 1915
041259

PLAT OF
CHANNING AVENUE
FROM GROTTO AVE. TO LORING AVE.
SCALE 60 FEET PER INCH.

Declared a Public Highway
by Resolution of the
Board of Aldermen
September 16, 1915.

606.17
590.32
2)1196.49
598.25

Note, The area declared a public highway is indicated by the letters ABCD.
The lines thus fixed conform to the deeds recorded in Deed book 488, pages 12 and 15, Deed book 528, pages 416 and 418, Deed book 538, page 418, Deed book 540, page 263, Deed book 546, page 256, Deed book 548, pages 20 and 50, and Deed book 551, page 221, in the office of the Recorder of Deeds.

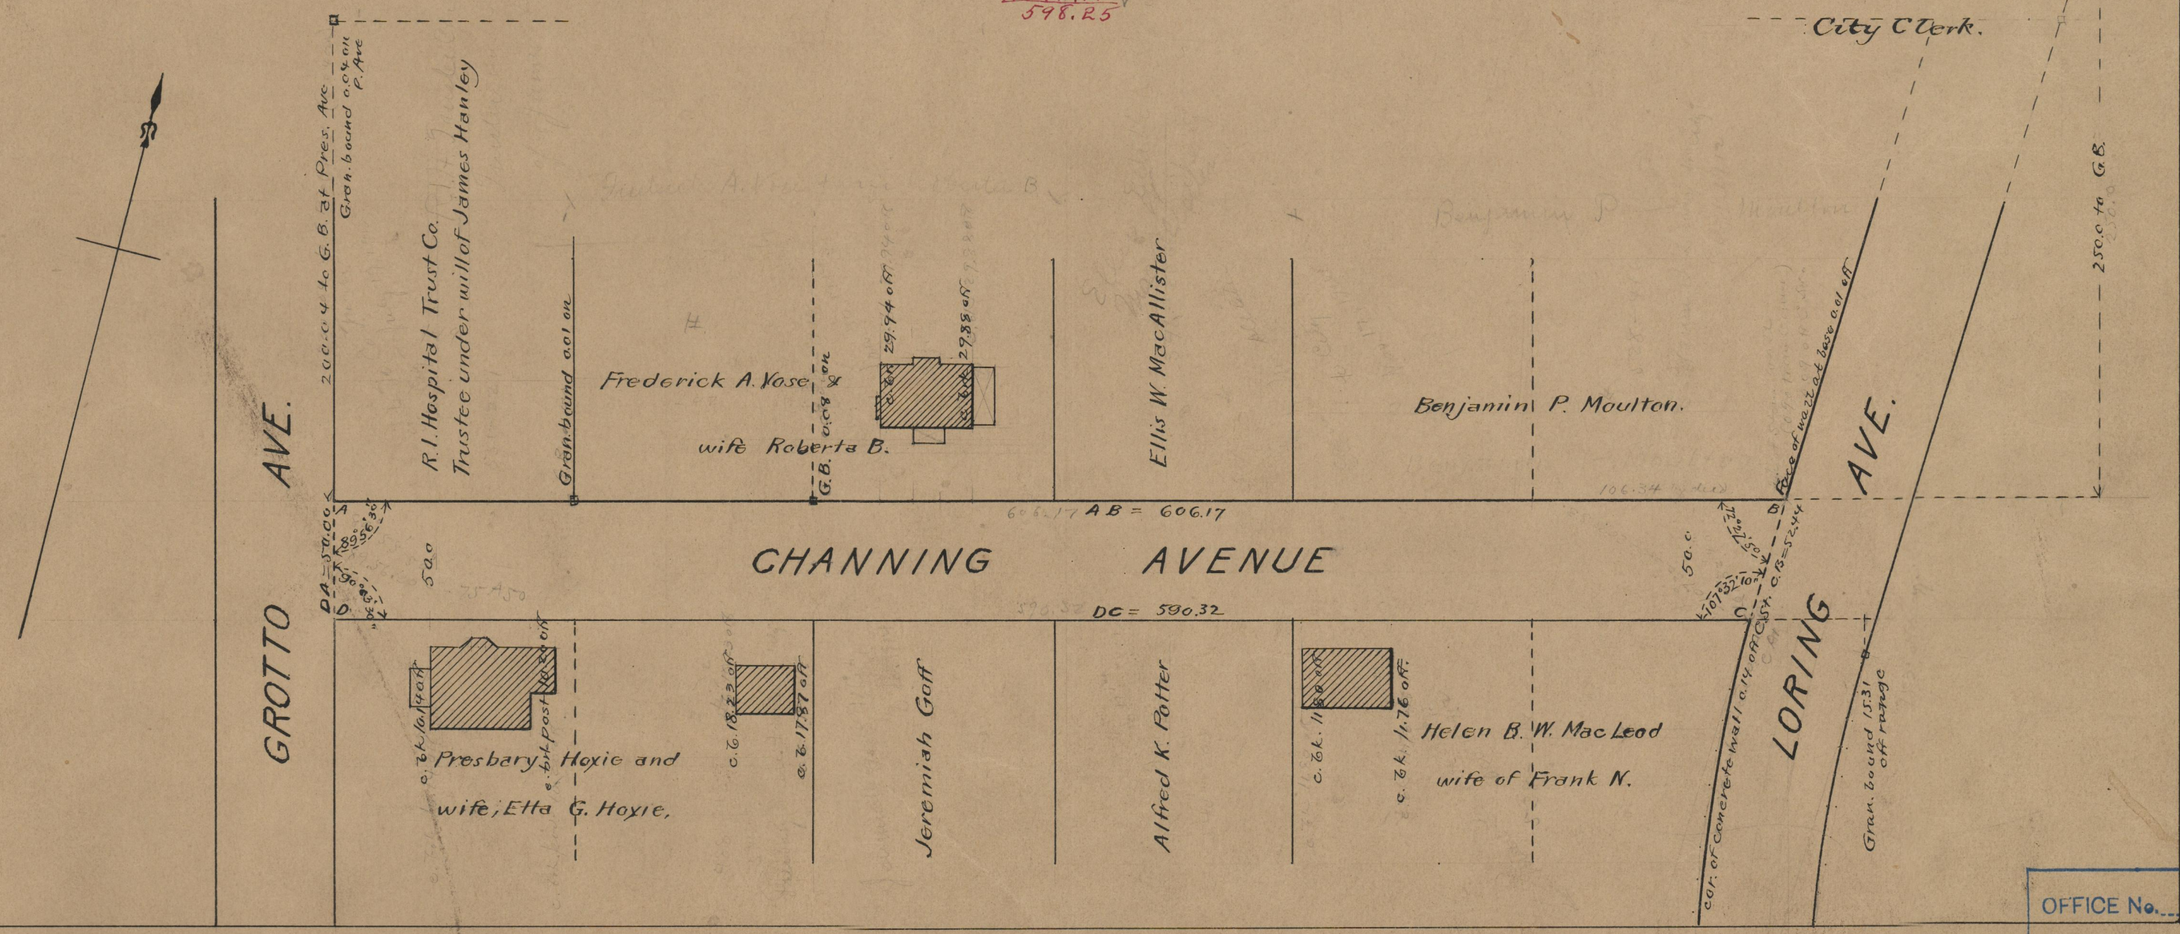

OFFICE No. 19570
DRAWER " 74
SHEET " A-60