E.S.M. XXXV – 55.

Note, The area declared a public highway is indicated by the letters A B C D.

The lines thus fixed conform to the deeds recorded in Deed book 533, page 220, Deed book 551, page 235, Deed book 552, pages 281, 409 and 431, Deed book 553, pages 429 and 430, and Deed book 555, page 14, in the office of the Recorder of Deeds.

PLAT OF

EIGHTH STREET

FROM CENTER LINE OF SARAH ST.

TO HOPE ST.

SCALE 50 FEET PER INCH.

677.35
664.79
2)1342.14
671.07

Established a Public Highway
by Resolution of the
Board of Aldermen
December 21, 1916.

PROVIDENCE, R.I.
CITY ENGINEER'S OFFICE
STREET LINE DEP'T.
Dec. 5, 1916
042375

Witness, _____
City Clerk.

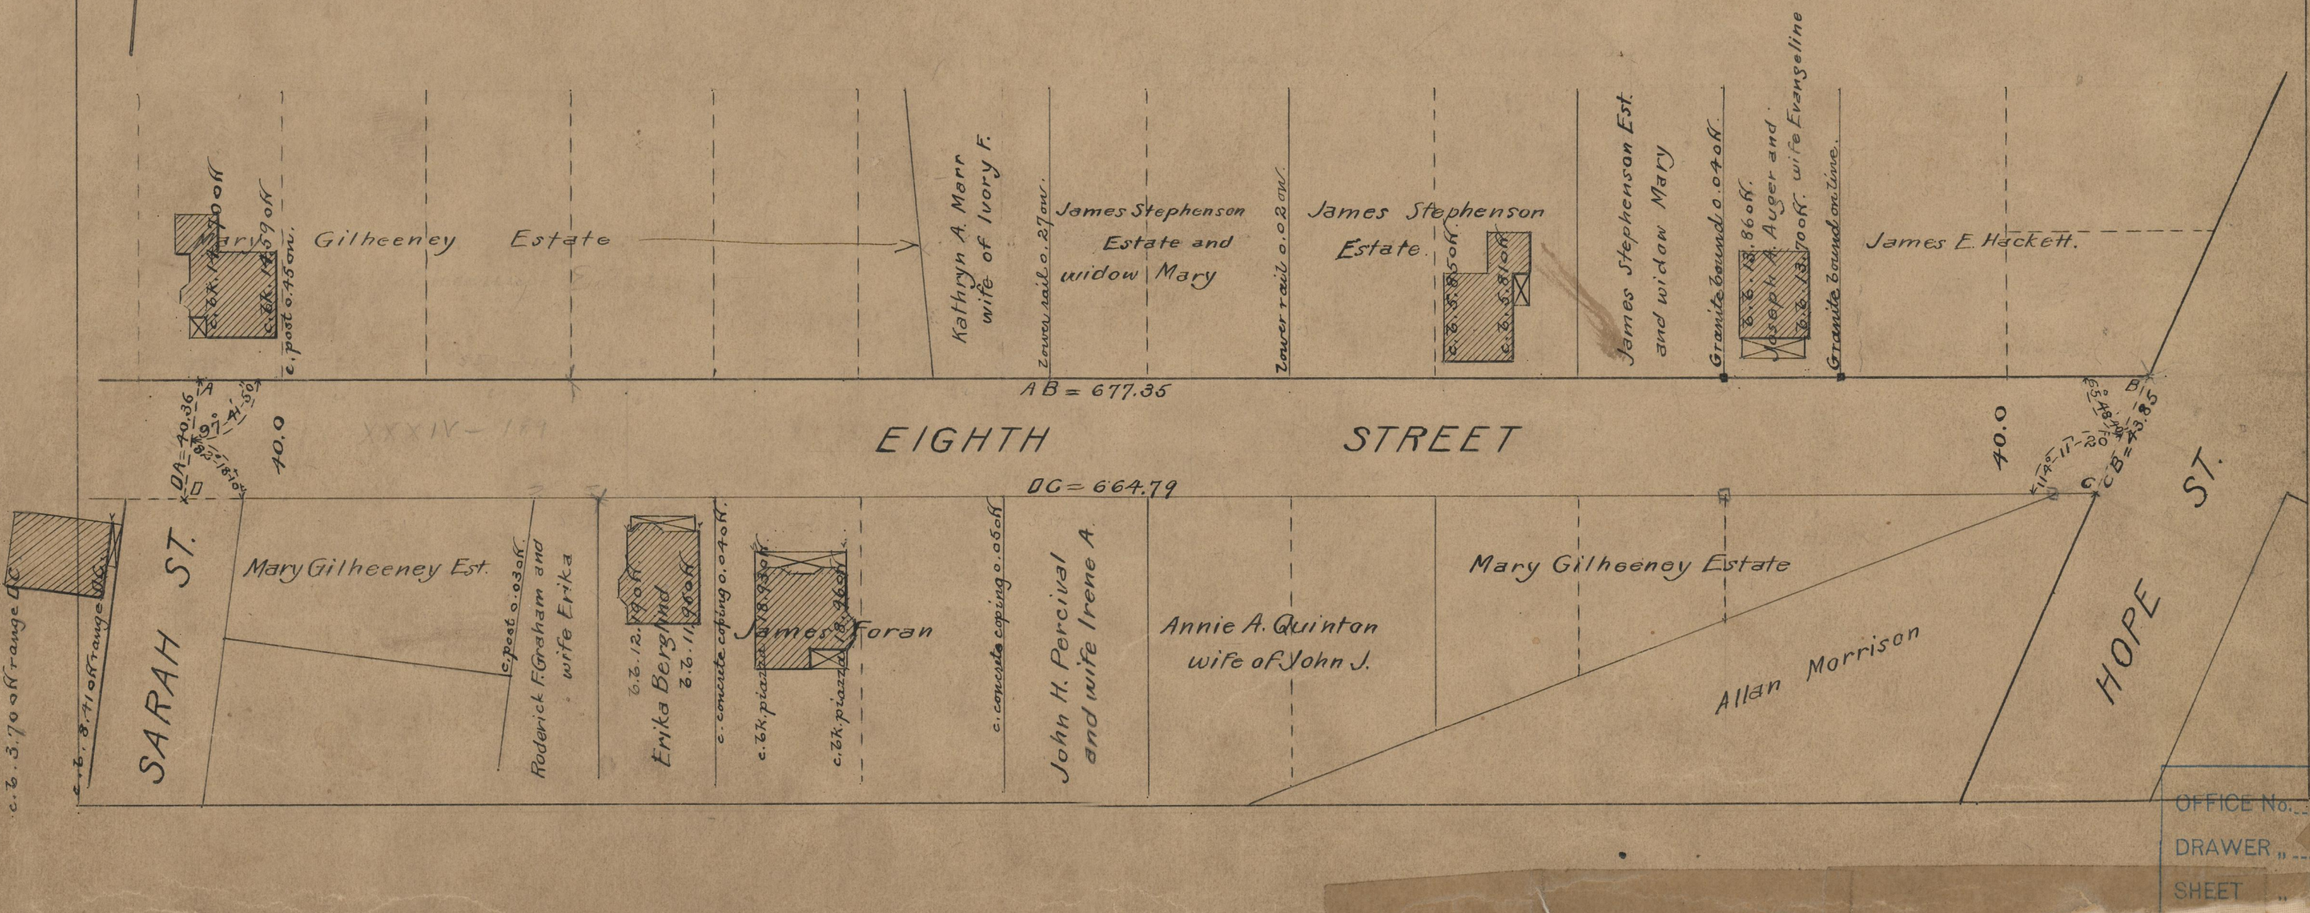

74
A96

OFFICE No. 19892
DRAWER " 74
SHEET " A