SHEET ONE

PLAT OF

EDDY STREET

FROM ERNEST ST. TO NEW YORK AVE.

IN TWO SHEETS

SCALE 80 FEET PER INCH

Widened on easterly side by Resolution of the Board of Aldermen June 7, 1917.

914.36
981.56
1895.92
1898.98
2)3794.90
1897.45

917.03
981.95
1898.98

PROVIDENCE, R.I.
CITY ENGINEER'S OFFICE
STREET LINE DEP'T.
July 9. 1917
042784

Note, The extent and location of the "strip of land ten feet wide" added to the easterly side of Eddy St is indicated by the letters ABCDEF. The lines thus defined conform to the deeds recorded in Deed book 569, pages 78 to 80, 81, 83, 85 and 86, in the office of the Recorder of Deeds.

Witness, _____

City Clerk

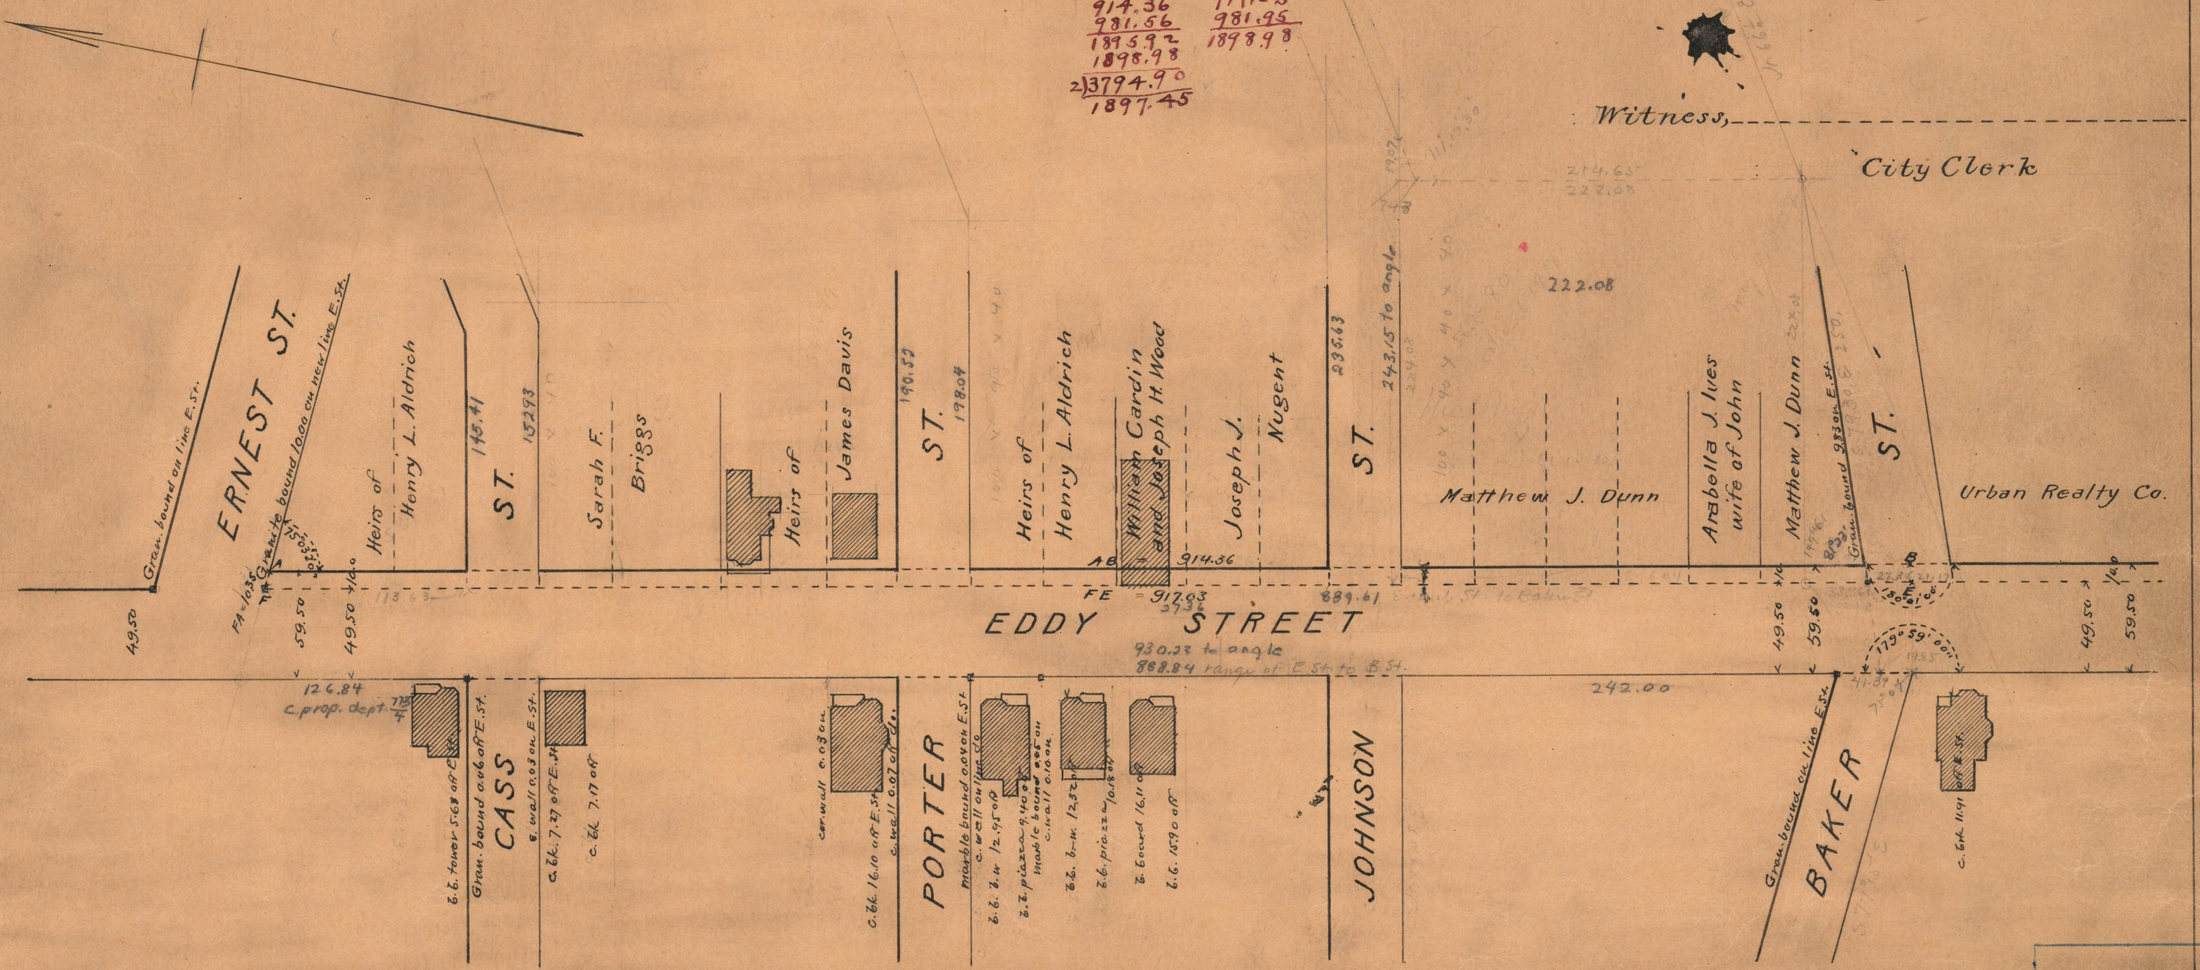

OFFICE No. 20506
DRAWER " 74
SHEET " B—9