PLAT OF

YALE AVENUE

FROM LYNCH ST. TO THE
EASTERLY LINE OF ERASTUS ST.
SCALE 40 FEET PER INCH
ESTABLISHED A PUBLIC HIGHWAY
BY RESOLUTION OF THE
BOARD OF ALDERMEN
June 21. 1917.

419.42
375.85
40.11
2 | 835.38
417.69

PROVIDENCE, R.I.
CITY ENGINEER'S OFFICE
STREET LINE DEP'T.
Aug 3. 1917
042825

Note, The area declared a public highway is indicated by the letters A B C D E. The lines thus fixed conform to the deed recorded in Deed book 509, page 12, in the office of the Recorder of Deeds.

Witness, _____
City Clerk

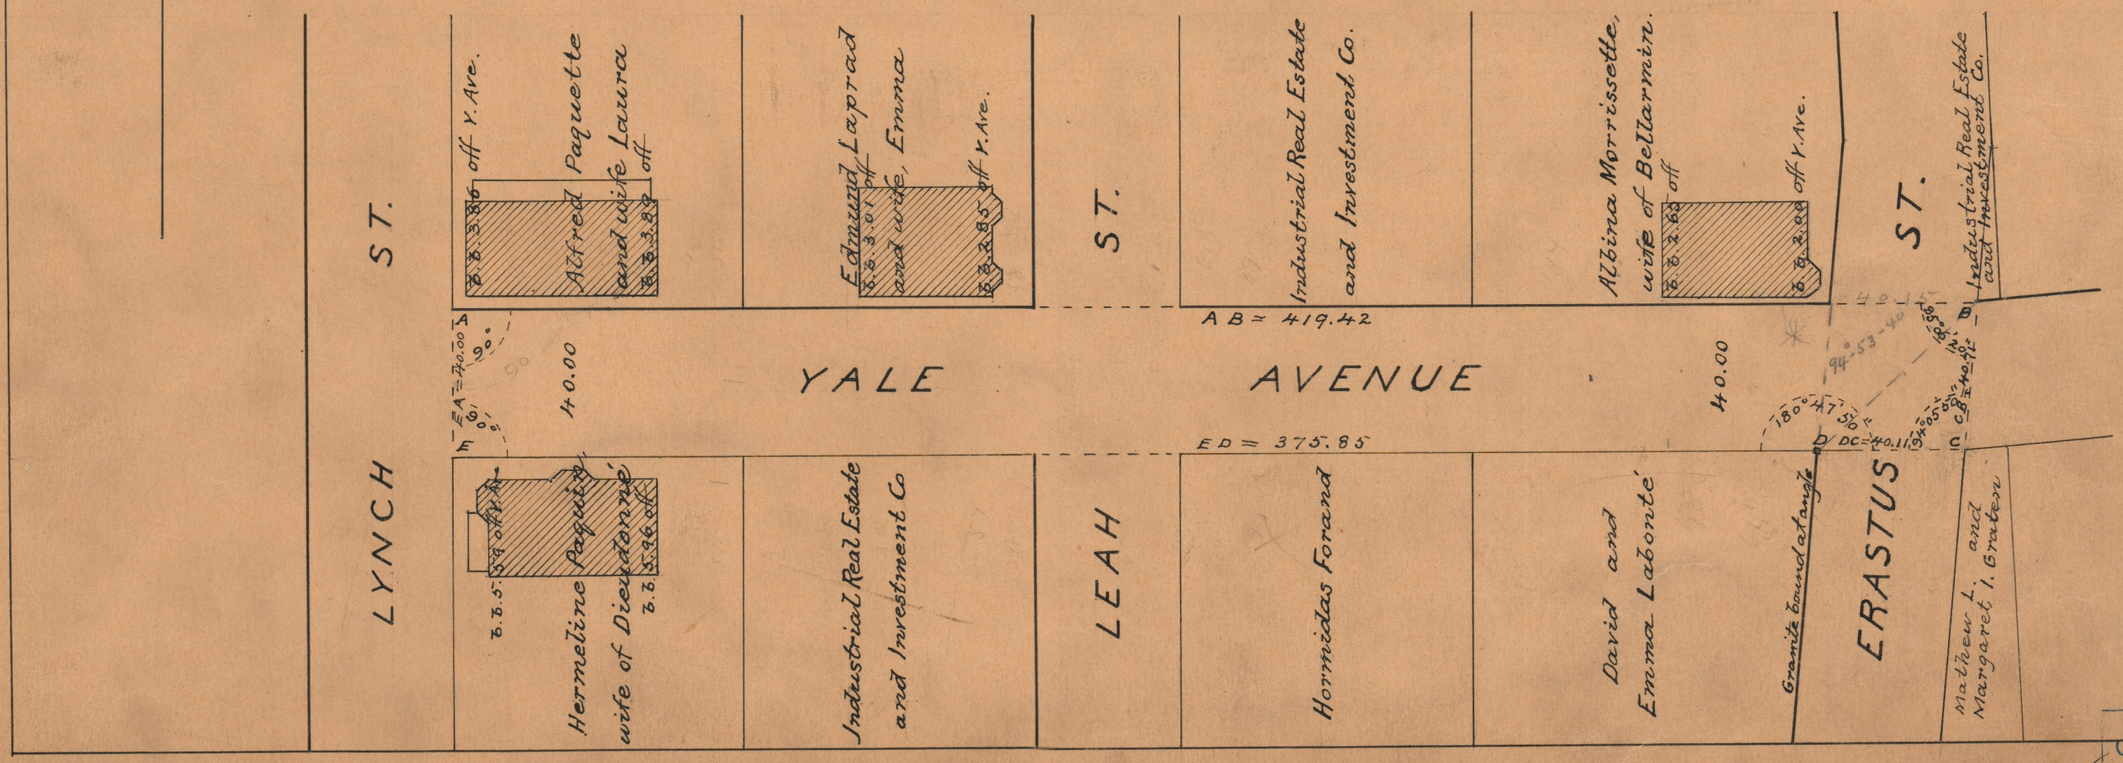

OFFICE No. 20509
DRAWER " 74
SHEET B-12