PLAT OF

ALEXANDER STREET

FROM RUTHERGLEN AVE.

TO THE CENTER LINE OF SANTIAGO ST.

SCALE 60 FEET PER INCH.

ESTABLISHED & DECLARED A PUBLIC HIGHWAY
BY RESOLUTION OF THE
BOARD OF ALDERMEN
April 18, 1918

Note. The area established as a public highway is indicated by the letters A.B.C.D. The lines thus defined agree with the maps upon which Alexander Street was originally platted, copies of which are to be found on plat cards #208 and #656 in the office of the Recorder of Deeds.

PROVIDENCE, R.I.
CITY ENGINEER'S OFFICE
STREET LINE DEP'T.
Feb 14, 1927.
049336

Witness _____
City Clerk.

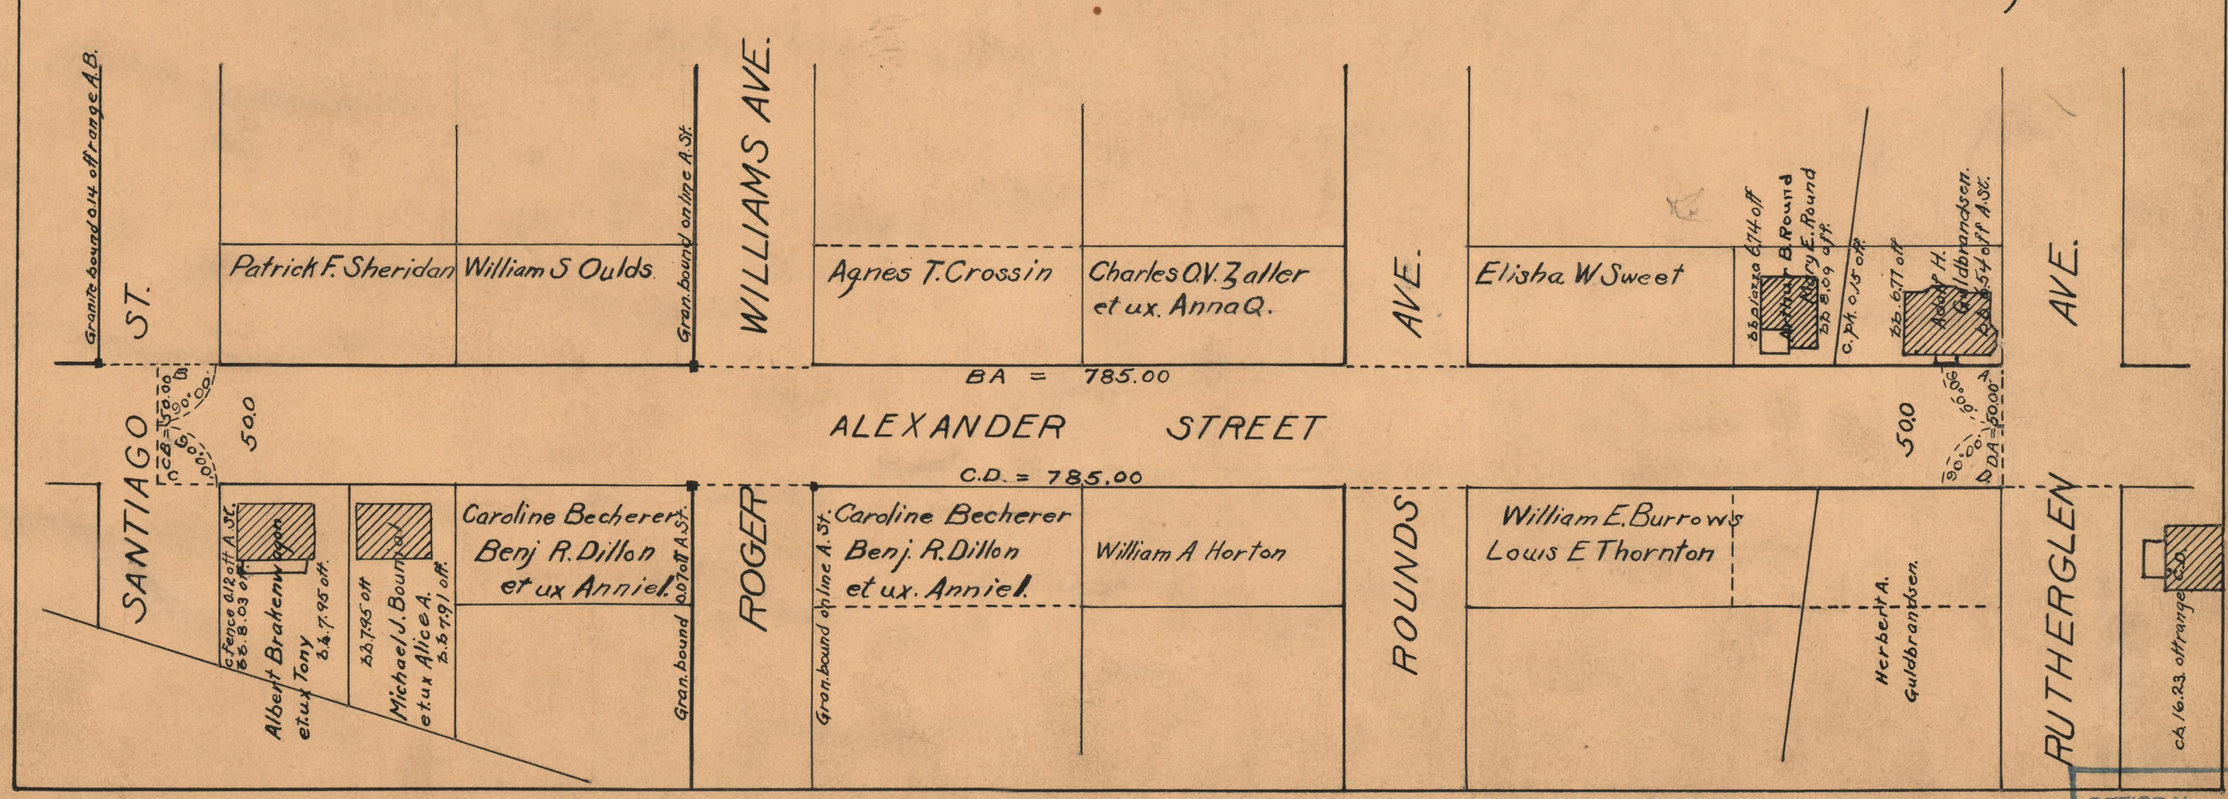

OFFICE No. 21232
DRAWER " 74
SHEET B-27