Note, The area opened as a public highway is indicated by the lines lettered respectively, AB, BC, CD, DE, EF and FA, but does not include the inner circle.

1022

PLAT OF
ORCHARD PLACE

FROM ORCHARD AVE. NORTHERLY TO ITS TERMINATION

SCALE 40 FEET PER INCH.

OPENED AS A PUBLIC HIGHWAY

BY RESOLUTION OF THE

BOARD OF ALDERMEN

April 3. 1919.

~~224.17~~ 224.17
20.47 224.27
177.98 2)~~448.44~~
20.47 224.22
94.25 156.58
2)313.17 380.80
156.58

PROVIDENCE, R.I.
CITY ENGINEER'S OFFICE
STREET LINE DEP'T.
June 11. 1919
043912

Witness, _____
City Clerk

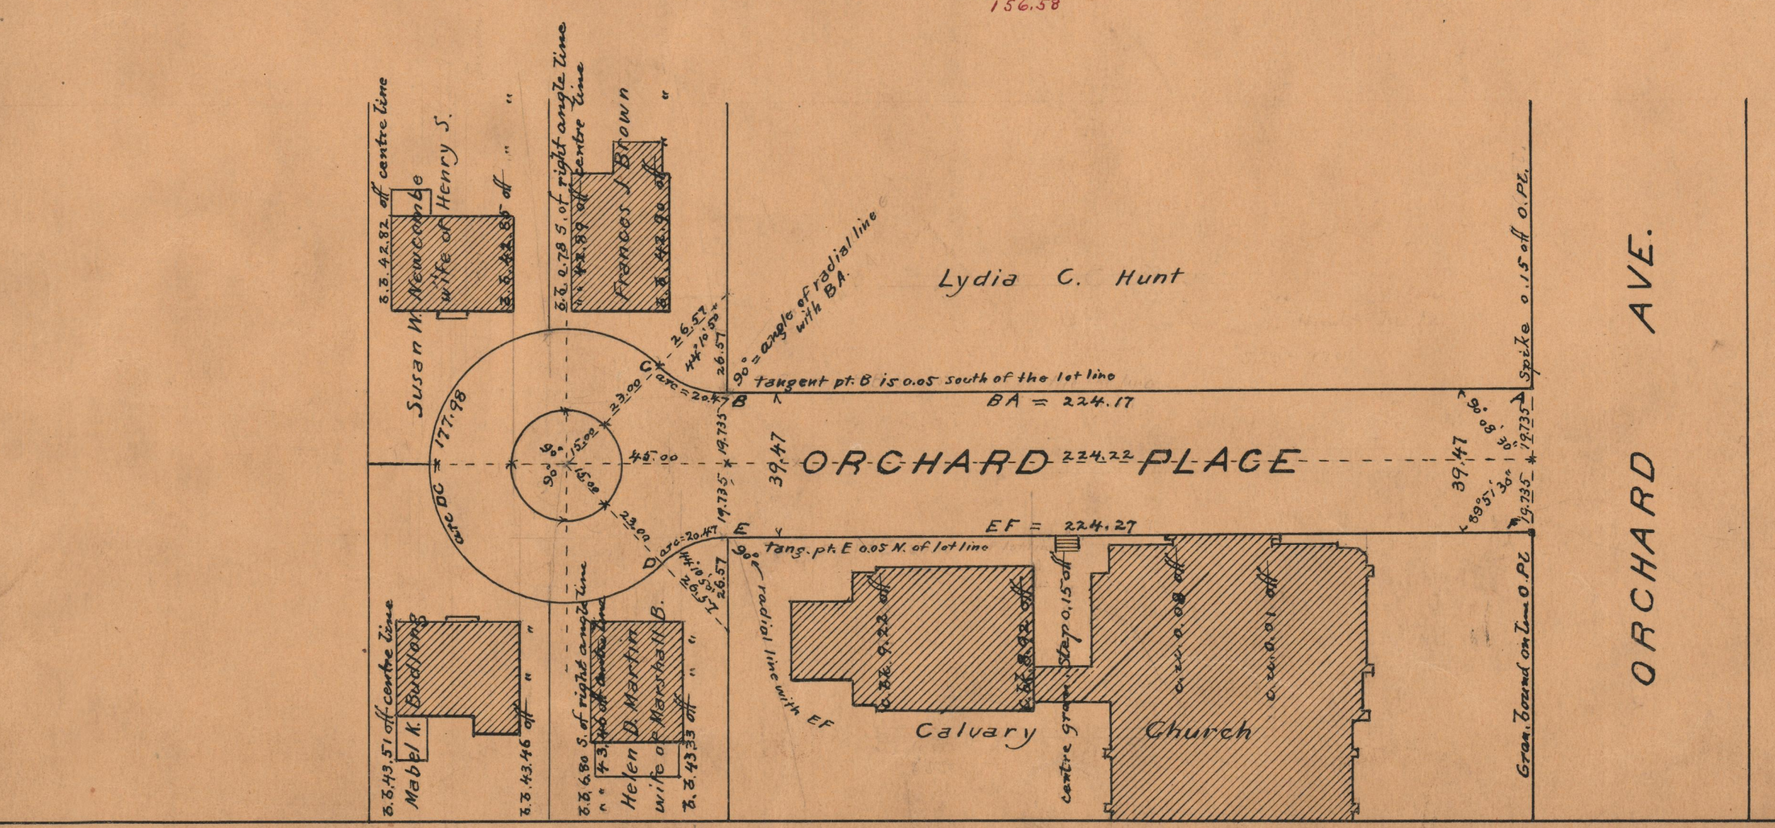

74
B-31

OFFICE No. 21523
DRAWER " 74
SHEET " B 31