Note, The area declared and established as a public highway is indicated by the letters A B C D E.
The lines thus fixed conform to the deeds recorded in Deed book 577, pages 426-7, and Deed book 583, page 28, in the office of the Recorder of Deeds, and also with the lines defined by the "Corrected Oaklands Plat No. 2, upon which Sparrow St was platted. See Plat card #329 in said office of the Recorder of Deeds.

PLAT OF
SPARROW STREET
AS PLATTED
FROM OAKLAND AVE. TO RUGGLES ST.
SCALE 40 FEET PER INCH

Declared and Established as a Public Highway
by Resolution of the
Board of Aldermen
March 18, 1920

321.37
322.55
2)643.92
321.96

PROVIDENCE, R.I.
CITY ENGINEER'S OFFICE
STREET LINE DEP'T.
Mar. 17. 1920
044330

Witness,----------
City Clerk.

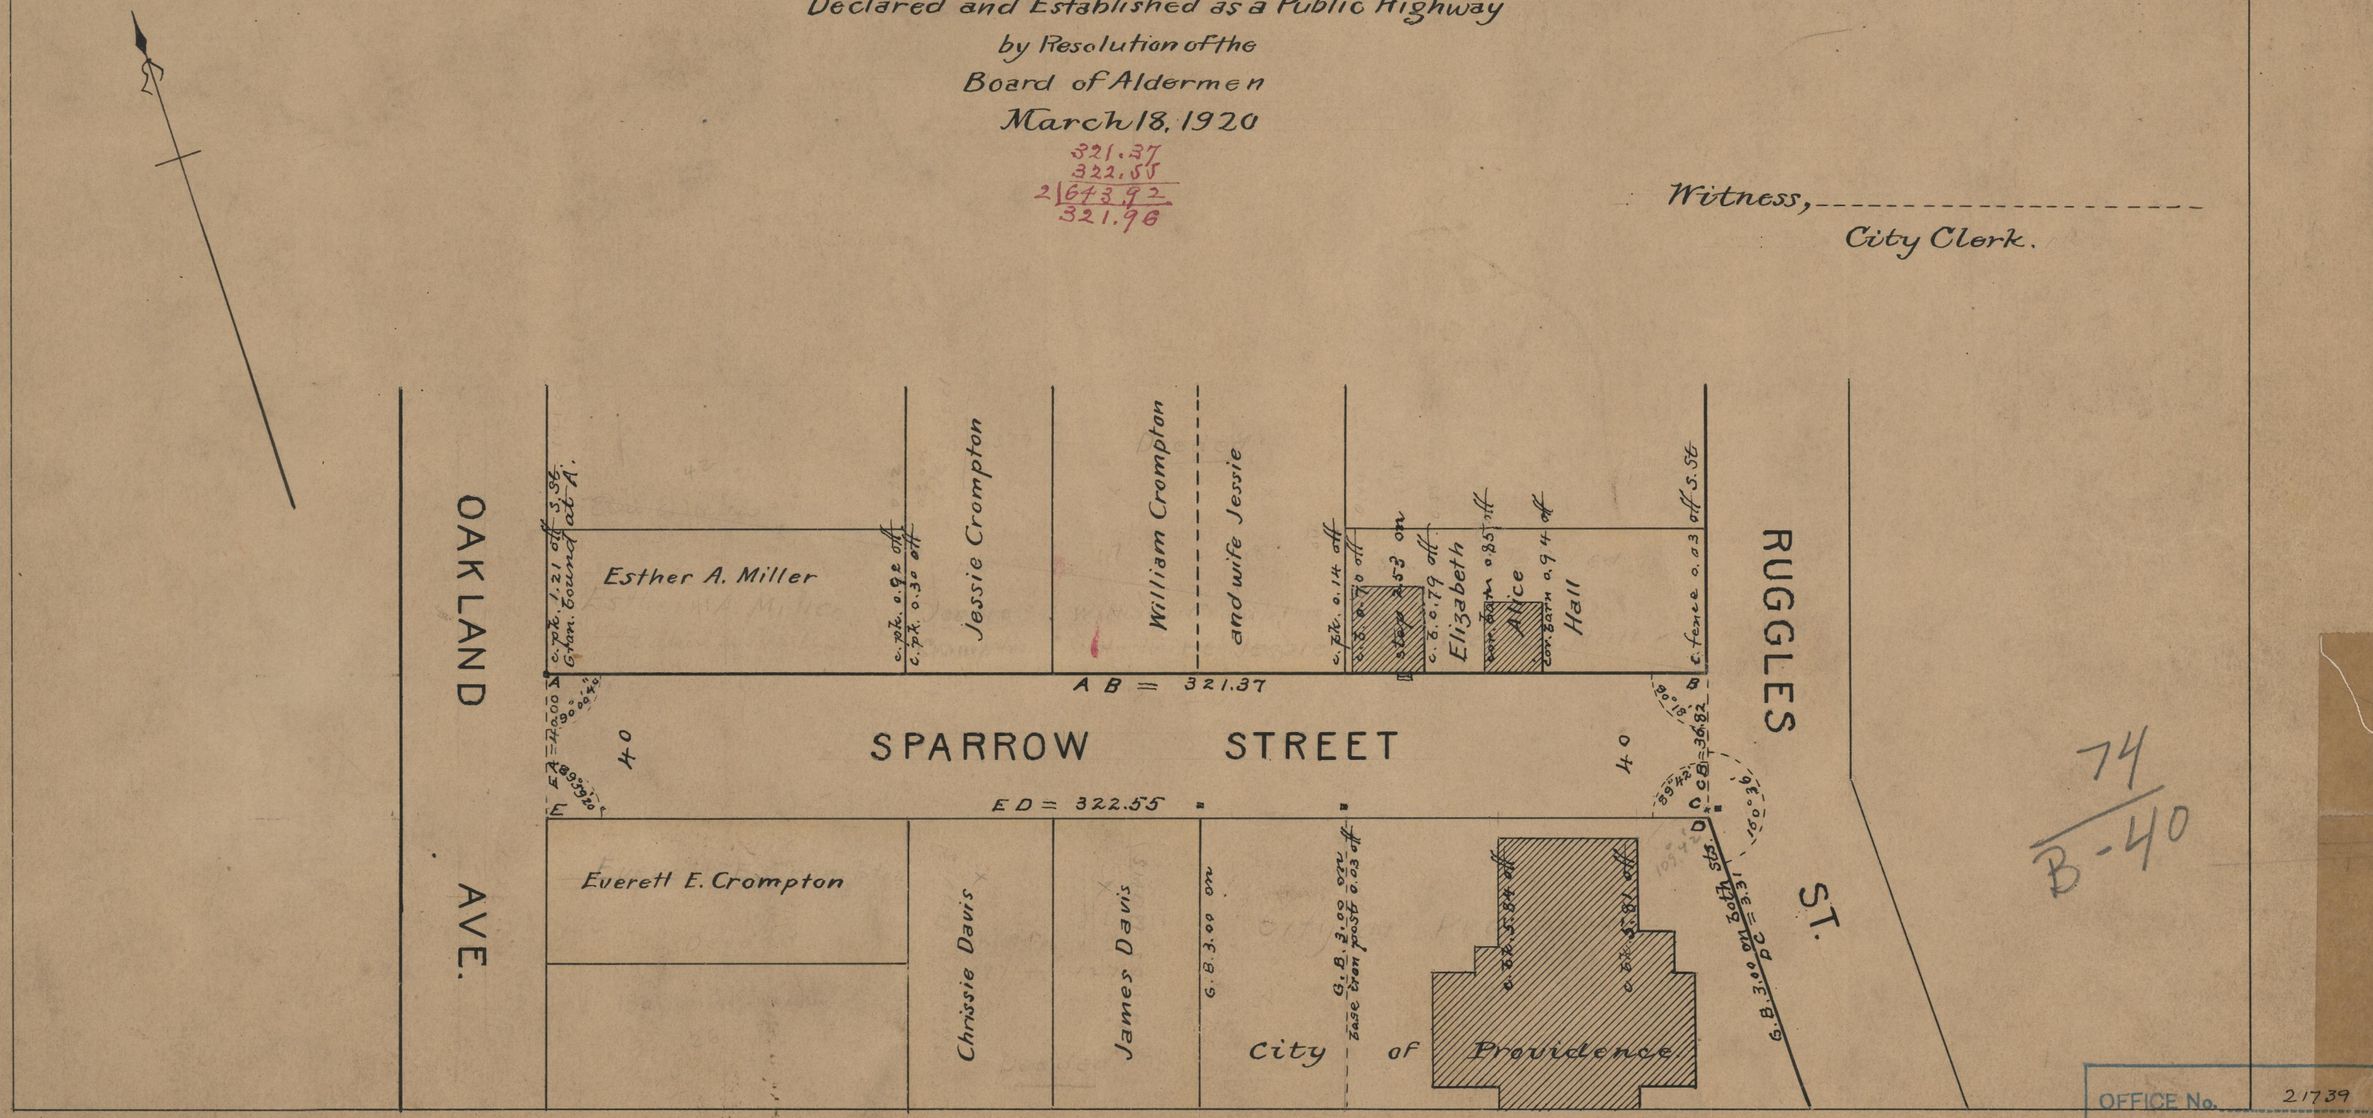

74
B-40

OFFICE No. 21739
DRAWER " 74
SHEET " B-40