E.S.M. XXXV -81-2

PROVIDENCE, R.I.
CITY ENGINEER'S OFFICE
STREET LINE DEP'T.
April 28, 1928.
050508

Note

The area declared and established as a public highway is indicated by the letters ABCD
The lines thus fixed agree with the deeds recorded in Deed book 427 page 111 and Deed book 503 page 412 in the office of the Recorder of Deeds and also with the plat on Card 853 in said office upon which Dora Street was originally platted.

PLAT OF

DORA STREET

AS PLATTED

FROM WEBSTER AVE. TO TERRACE AVE.

SCALE 60 FEET PER INCH

Declared and Established as a Public Highway by Resolution of the Board of Aldermen December 16, 1920.

Witness_____

City Clerk

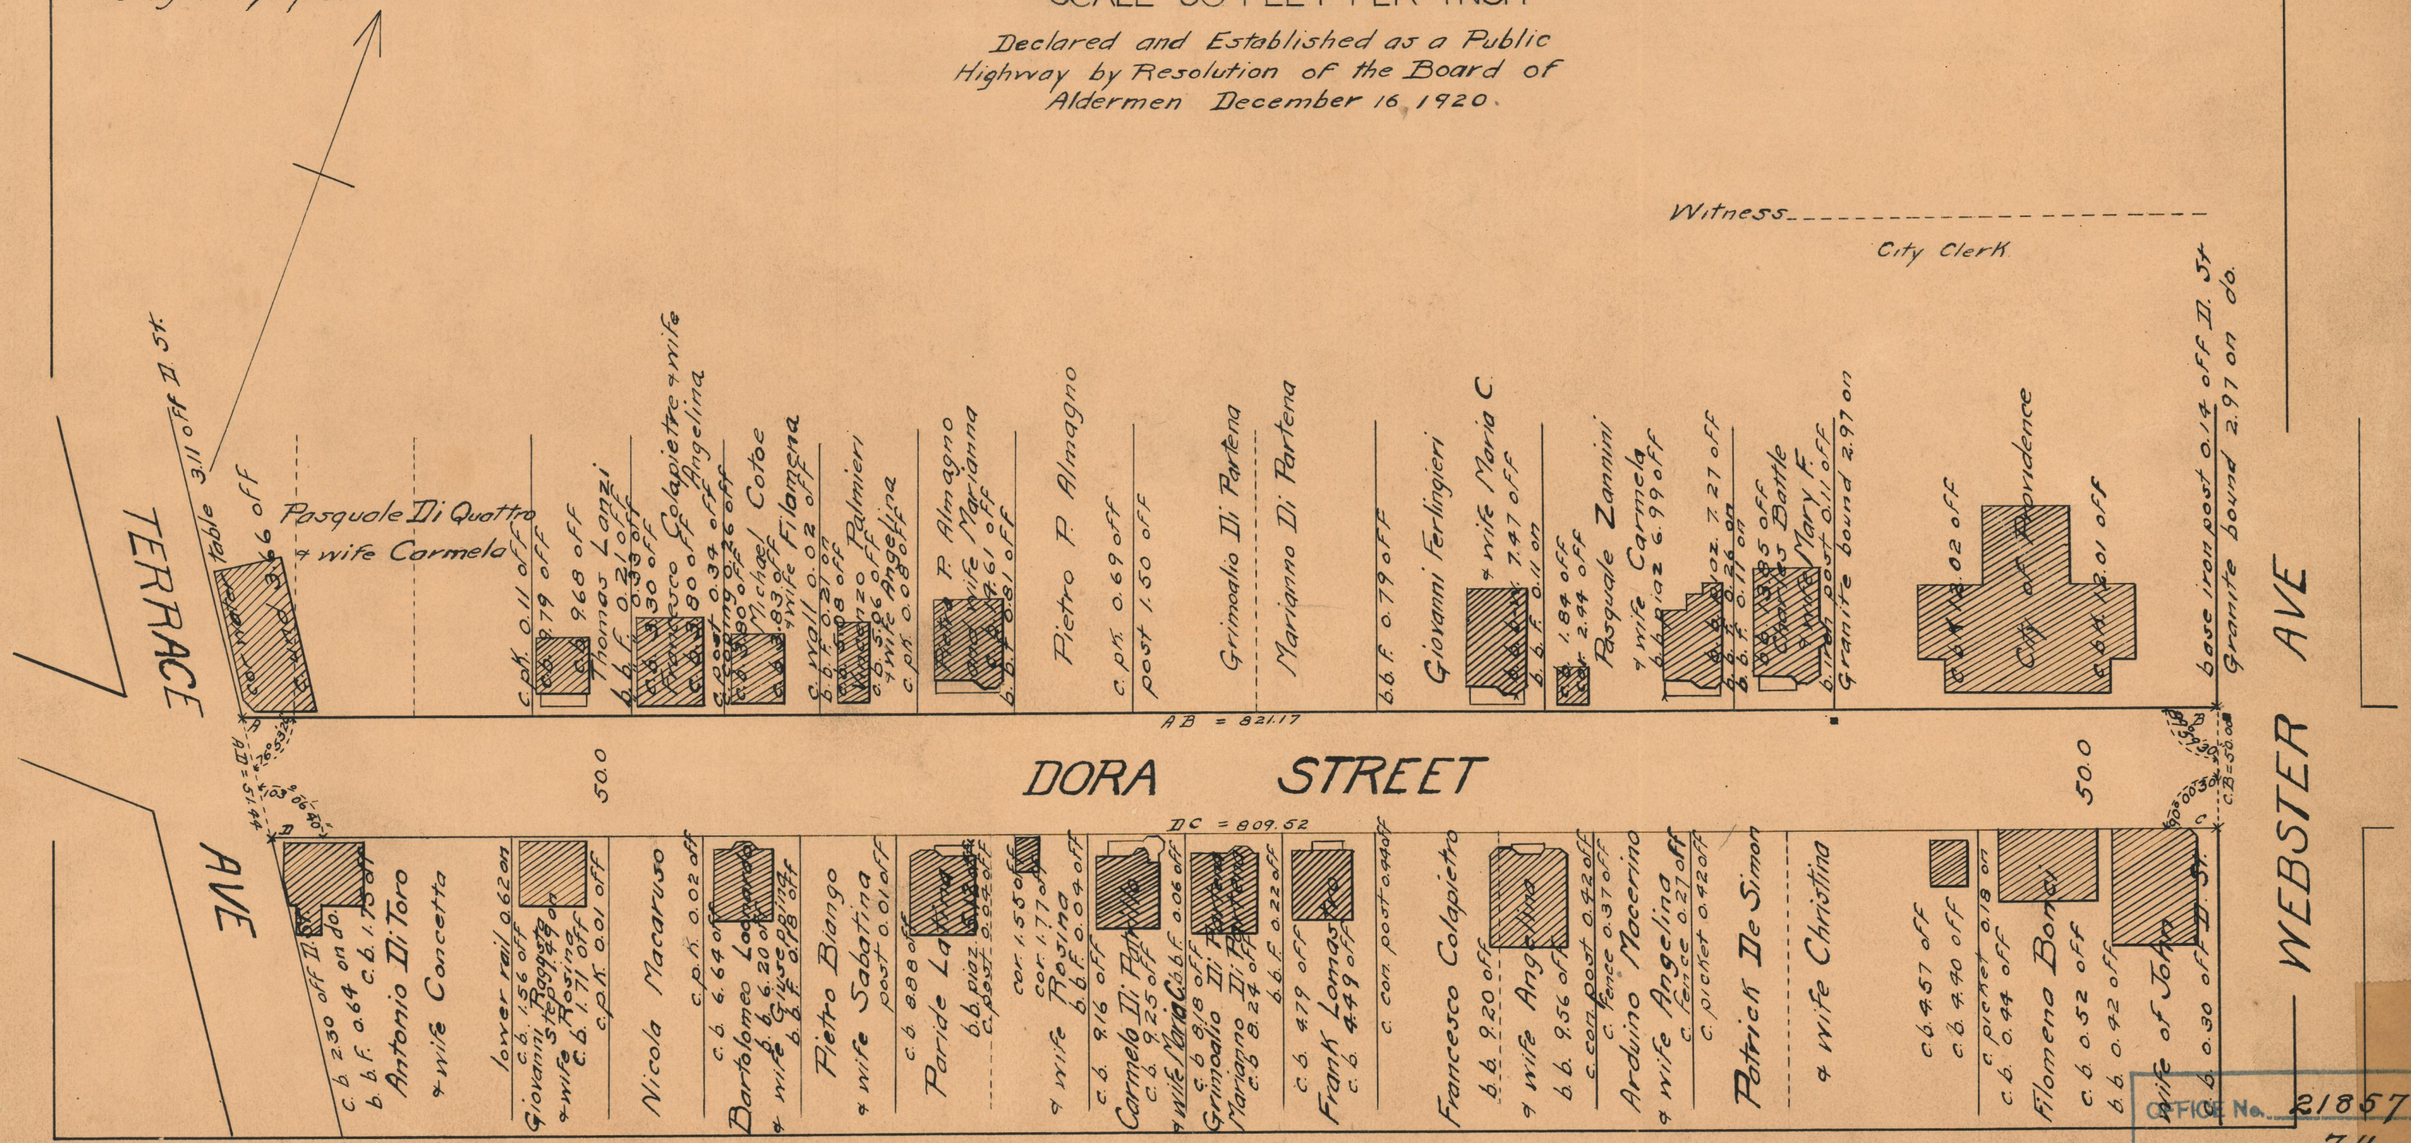

OFFICE No. 21857
DRAWER " 74
SHEET " B-59