SHEET ONE

T.F.C. - 2266 - 42-44

PLAT OF

WHITEHALL STREET

AS PLATTED, FROM THE SOUTH LINE OF WALLACE ST.

TO MAGNOLIA ST.

IN TWO SHEETS

SCALE 50 FEET PER INCH

Declared and Established as a Public Highway
by Resolution of the
Board of Aldermen
January 19, 1922

NOTE,
The area declared and established as a public highway is indicated by the letters ABCDE.
The lines thus fixed agree with the deeds recorded in Deed Book 557 at pages 53 and 70 in the office of the Recorder of Deeds, also with the plat entitled "Plat of the Plain Farm, West Providence," &c, a copy of which can be found on Plat card 853 in said Recorder's office.

PROVIDENCE, R.I.
CITY ENGINEER'S OFFICE
STREET LINE DEP'T.
June 16, 1931
053798

Witness _____
City Clerk

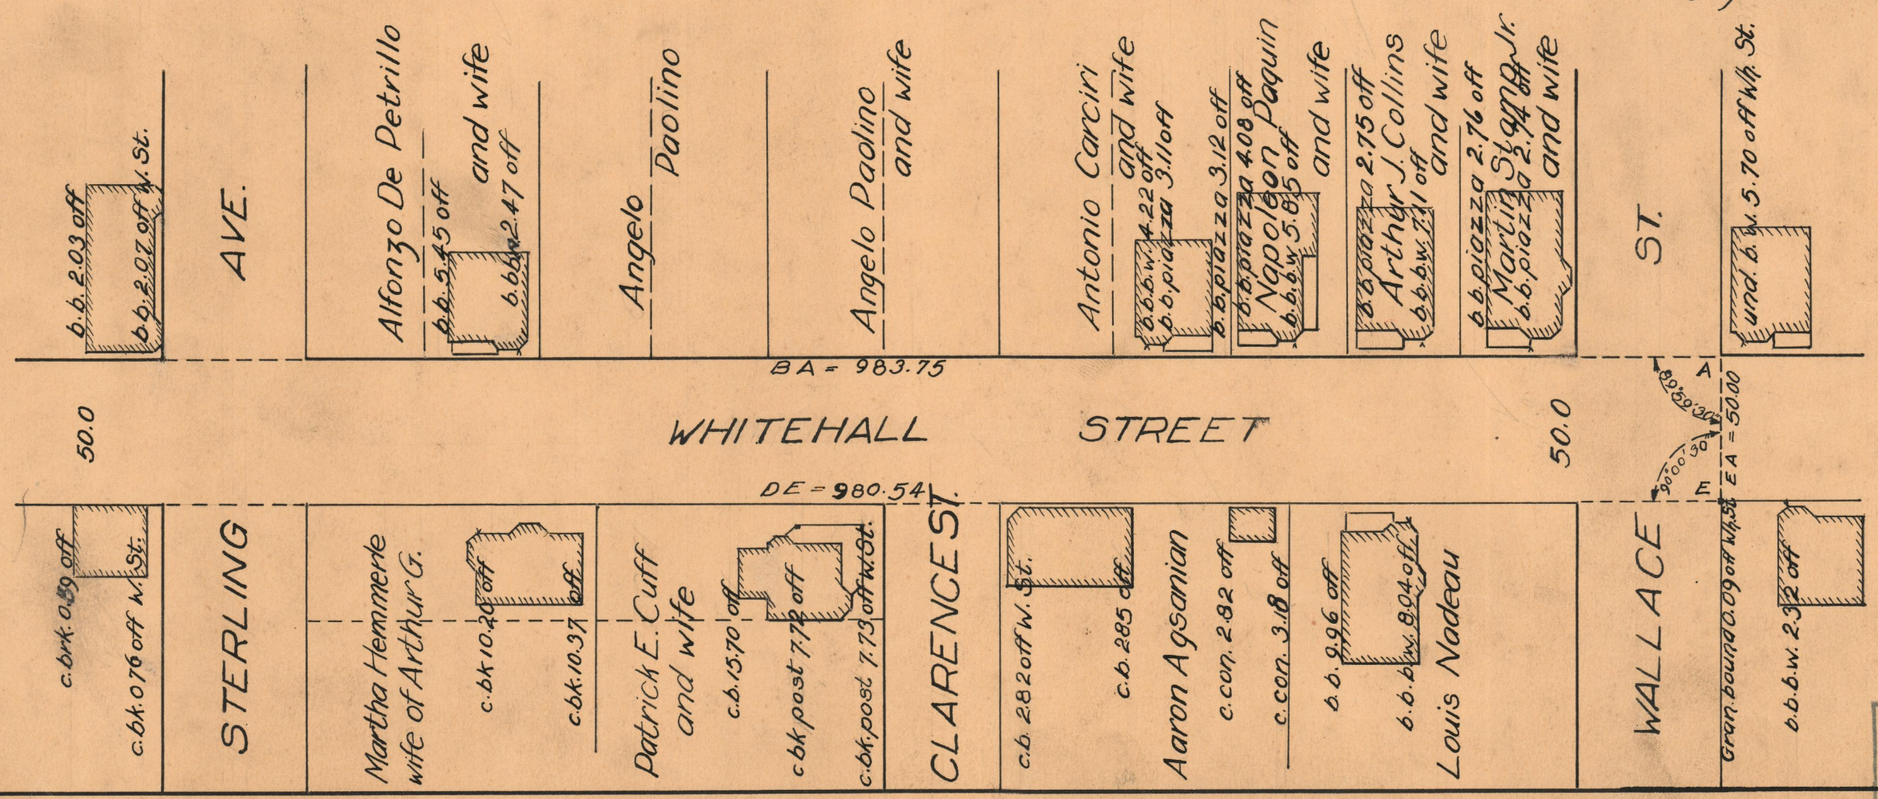

OFFICE No. 22260
DRAWER " 74
SHEET " B99