F. B. B. - XIX - 100.

Note The area declared a public highway is indicated by the letters A, B, C and D. The lines thus fixed agree with the deeds recorded in deed books 365, pages 79 and 270; 366, page 323 and 387 page 458

PLAT OF

UNIVERSITY AVENUE

FROM ARLINGTON AVE. TO ELMGROVE AVE.

SCALE 60 FEET PER INCH.

DECLARED A PUBLIC HIGHWAY

BY RESOLUTION OF THE

BOARD OF ALDERMEN, Witness, _____

August 2. 1900. _____

PROVIDENCE, R.I.
CITY ENGINEER'S OFFICE
STREET LINE DEPT.
Sept. 12, 1900.
029627

894.00
887.98
2-1781.98
890.99

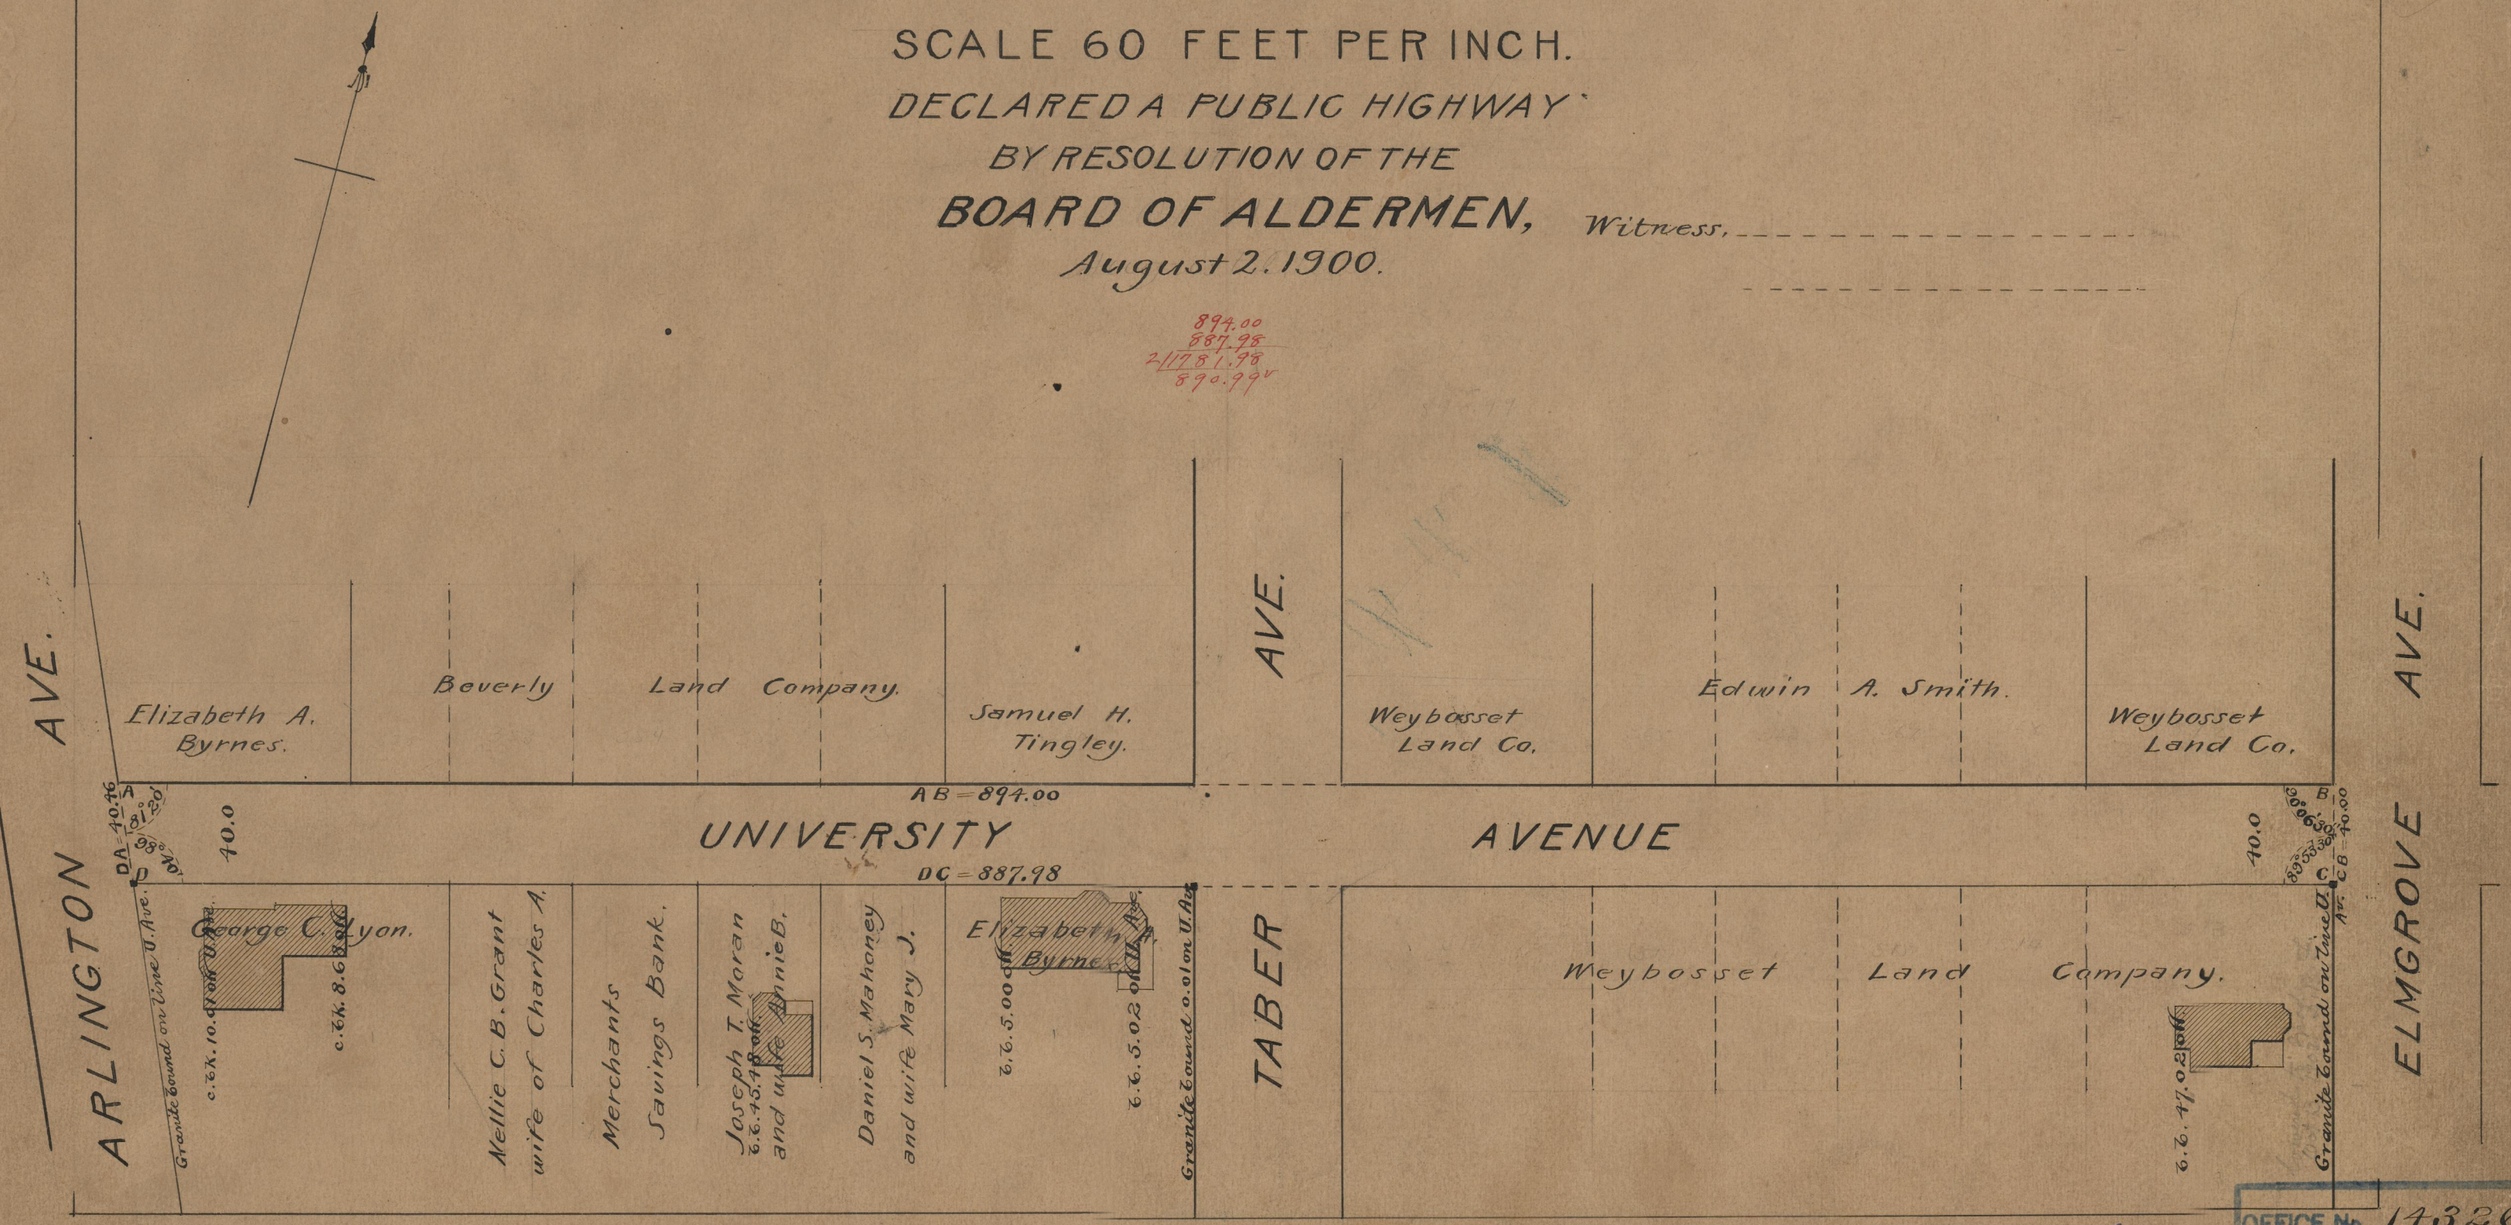

75
A-55

OFFICE No. 14326
DRAWER " 75
SHEET A-55