ESM XIX 131

PROVIDENCE, R.I.
CITY ENGINEER'S OFFICE
STREET LINE DEP'T.
Oct. 7. 1901.
030383

Note, The limits of the area declared a public highway are indicated by the letters A B C D E F.
The lines conform to deeds in Deed Book 365, page 172 and Deed Book 443, page 240, in the office of the Recorder of deeds.

PLAT OF
EDITH STREET
FROM N.W. LINE CALAIS ST. TO EAST LINE LELAND ST.

SCALE 50 FEET PER INCH.

For red lines see layout of Leland St. 75 A-82

DECLARED A PUBLIC HIGHWAY
BY RESOLUTION OF THE
BOARD OF ALDERMEN
September 5, 1901.

377.31
36.36
386.72
25.38
2)826.27
413.135

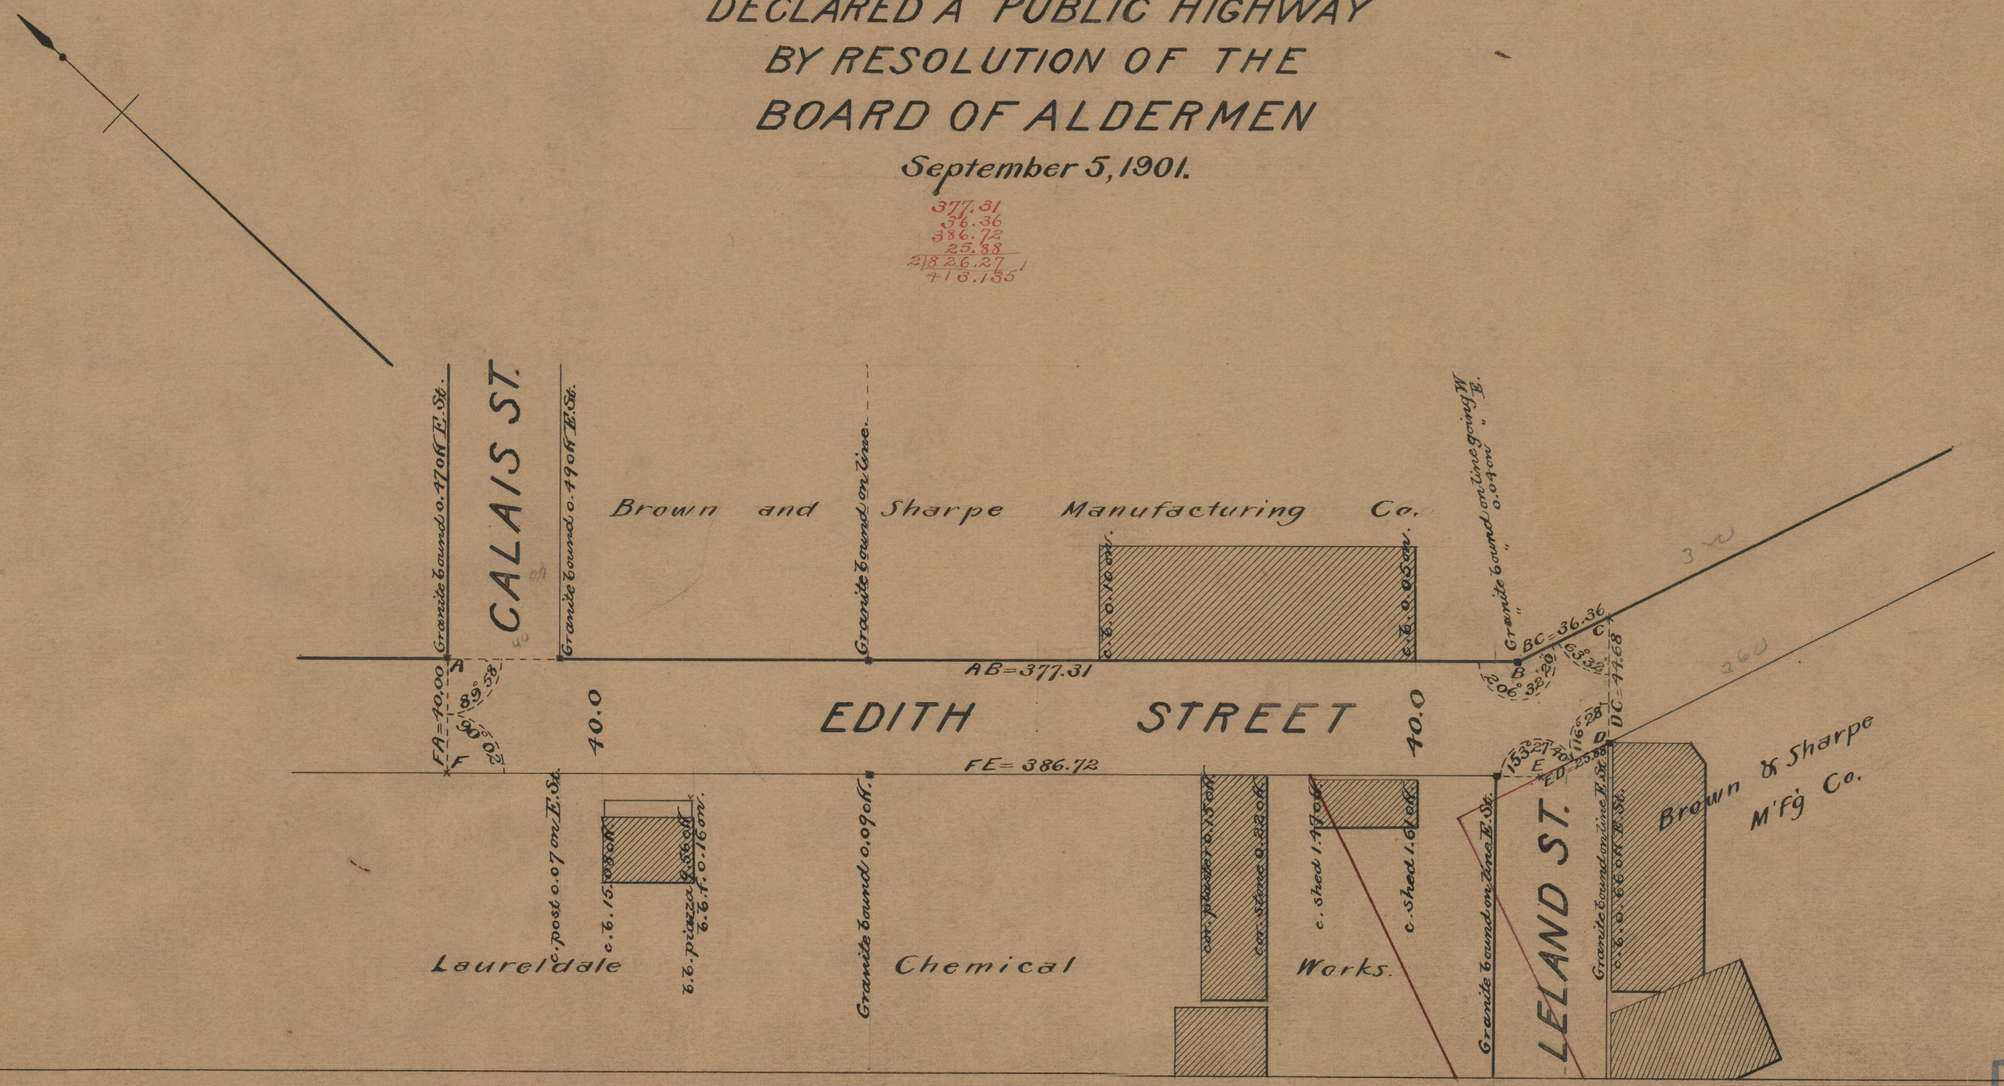

OFFICE No. 14506
DRAWER " 75
SHEET " A-83