SHEET TWO

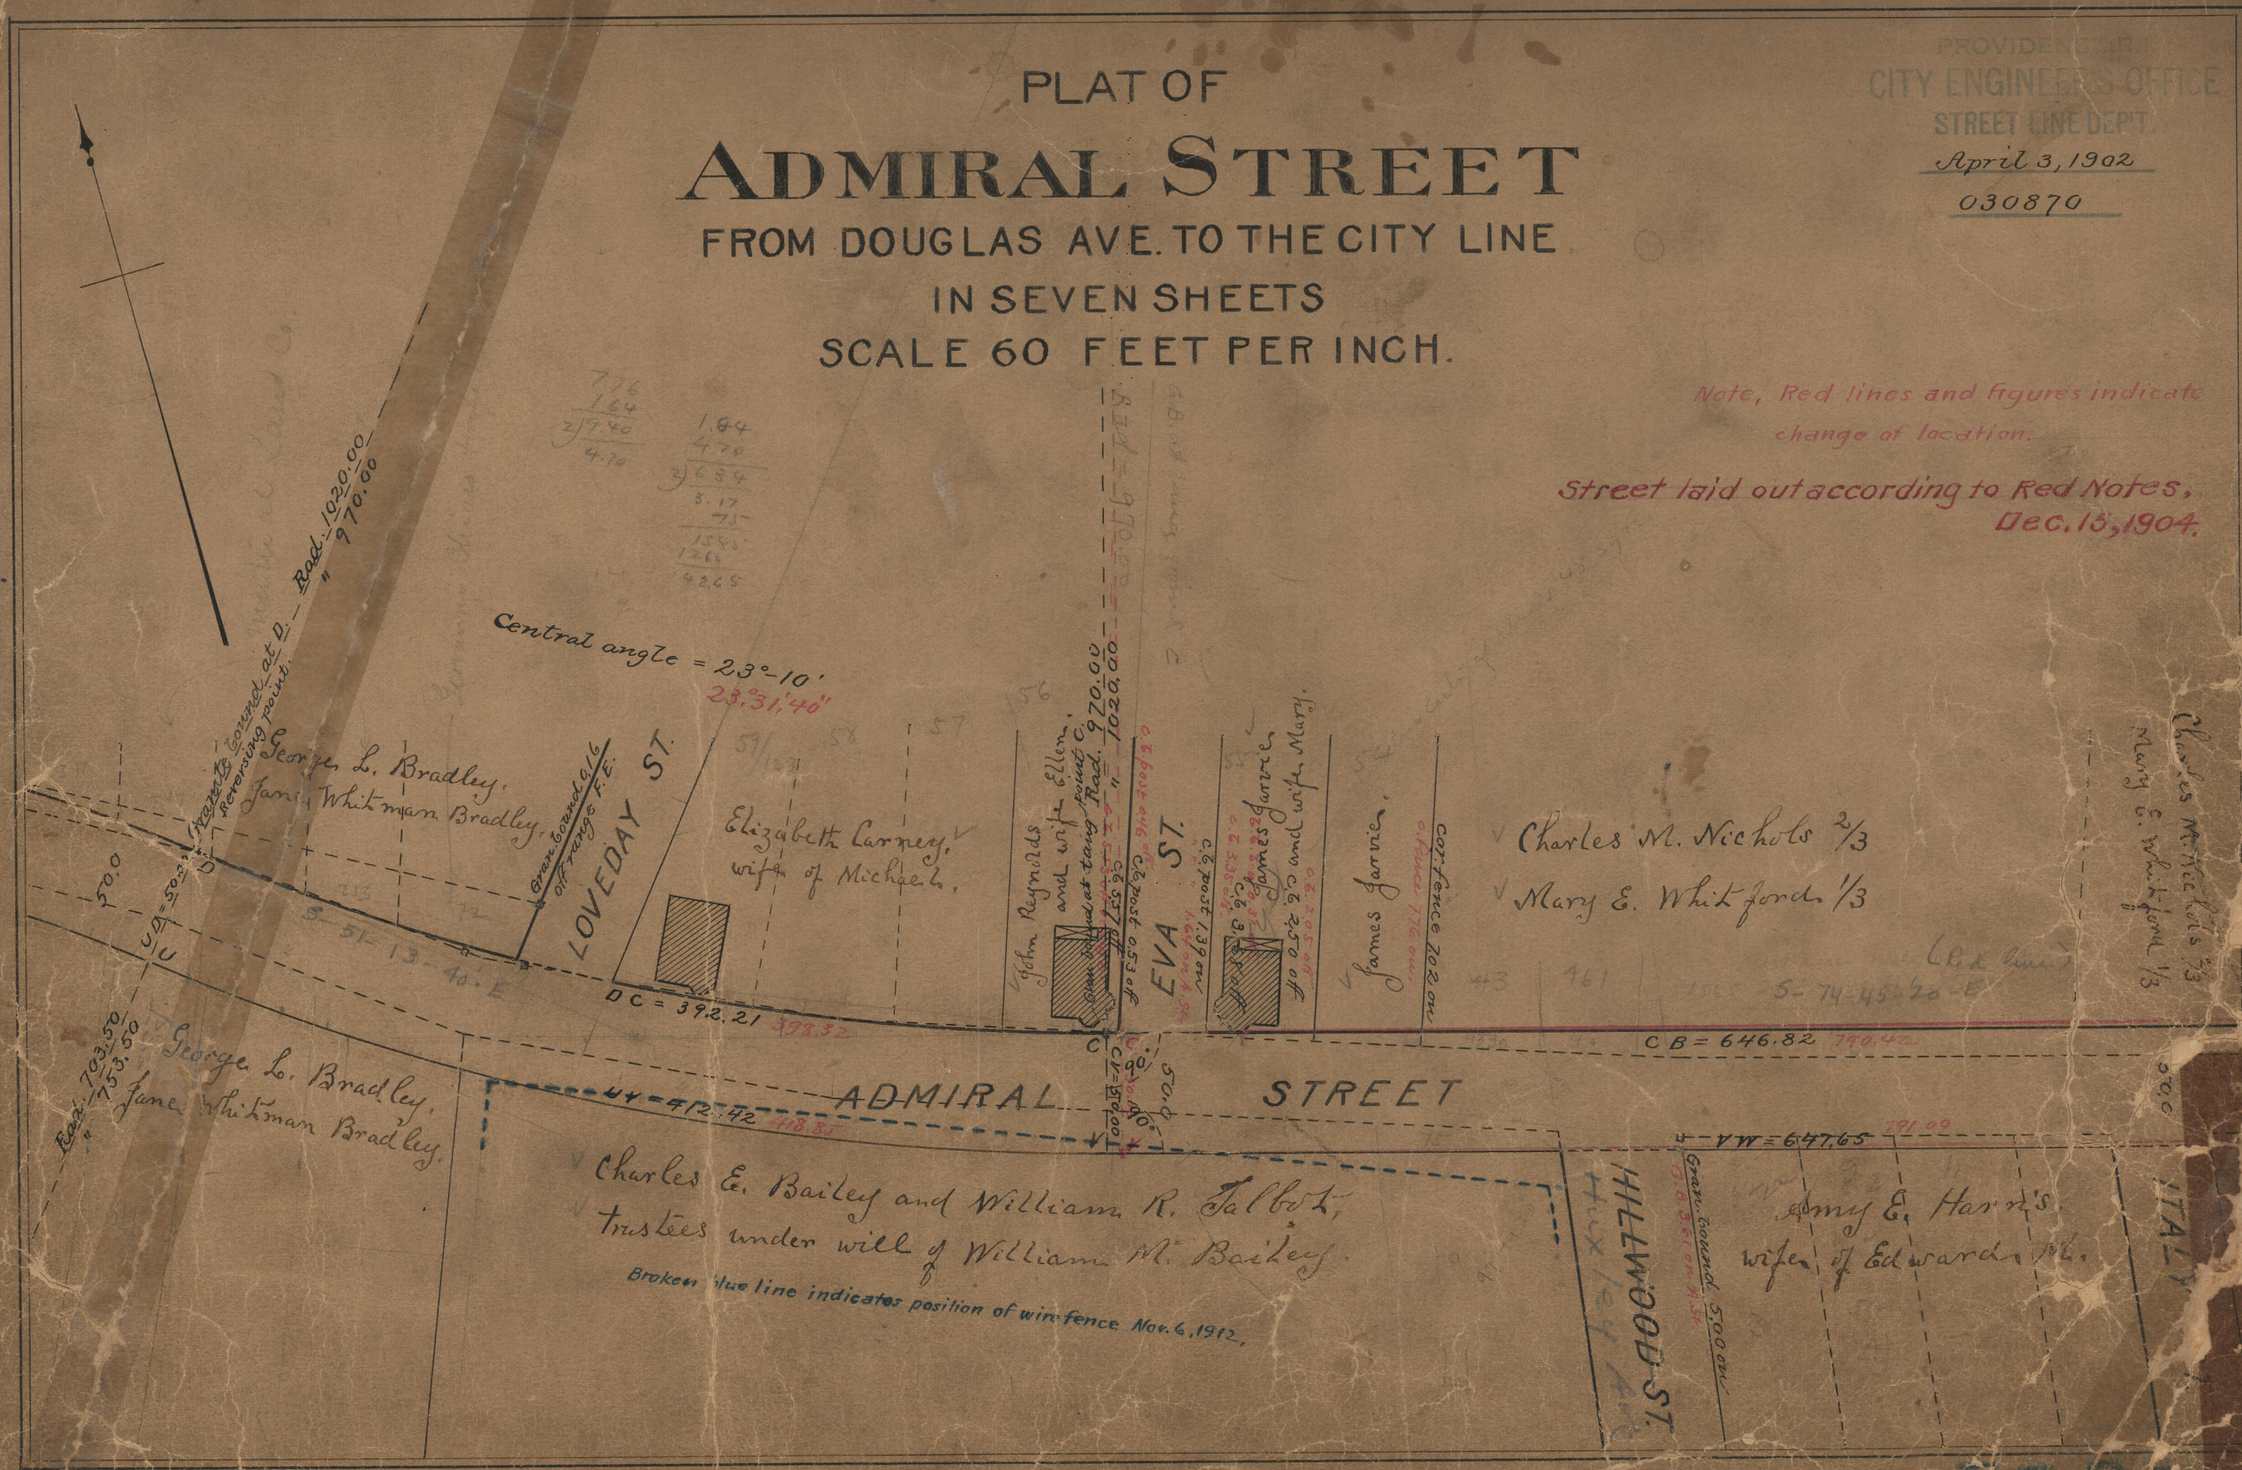
PLAT OF
ADMIRAL STREET
FROM DOUGLAS AVE. TO THE CITY LINE
IN SEVEN SHEETS
SCALE 60 FEET PER INCH.
PROVIDENCE R.I.
CITY ENGINEER'S OFFICE
STREET LINE DEP'T.
April 3, 1902
030870
Note, Red lines and figures indicate change of location.
Street laid out according to Red Notes, Dec. 15, 1904.
Central angle = 23°-10'
23°31'40"
George L. Bradley.
Jane Whitman Bradley.
LOVEDAY ST.
Elizabeth Carney, wife of Michael.
John Reynolds and wife Ellen.
EVA ST.
James Jarvie and wife Mary.
Charles M. Nichols 2/3
Mary E. Whitford 1/3
DC = 392.21
CB = 646.82
ADMIRAL STREET
UV = 412.42
VW = 647.65
Charles E. Bailey and William R. Talbot, trustees under will of William M. Bailey.
Broken blue line indicates position of wire fence Nov. 6, 1912.
HILLWOOD ST.
Amy E. Harris, wife of Edward M.
ITALY
15-B-2