SHEET ONE

F.B.B. XXVII 80

Note, The area declared a public highway is indicated by the letters A, B, C & D. The lines conform to deed in Deed Book 59, page 496, Johnston Records (now in Providence Record office).

PLAT OF

DORA STREET

FROM WHITEHALL ST. TO WEBSTER AVE.

IN TWO SHEETS

SCALE 50 FEET PER INCH.

DECLARED A PUBLIC HIGHWAY BY RESOLUTION OF THE BOARD OF ALDERMEN Sept. 21, 1905.

PROVIDENCE, R.I.
CITY ENGINEER'S OFFICE
STREET LINE DEP'T.
Dec. 21. 1905
034152

Witness, _____

City Clerk.

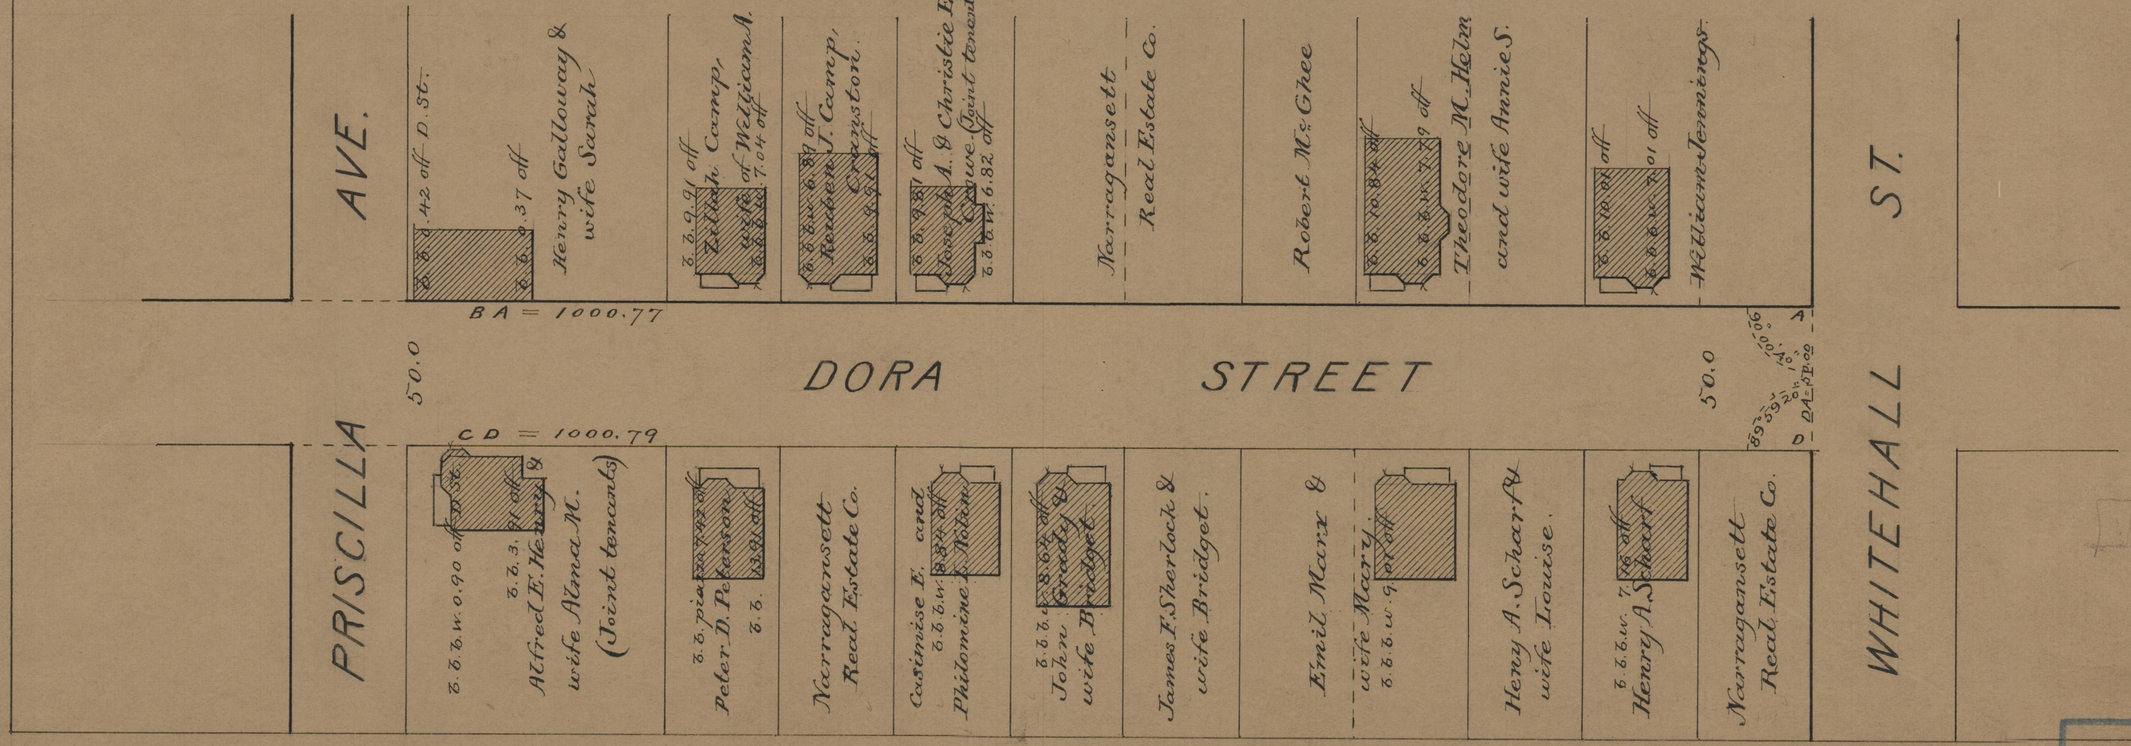

75
B-81

OFFICE No. 17196
DRAWER " 75
SHEET " B-81