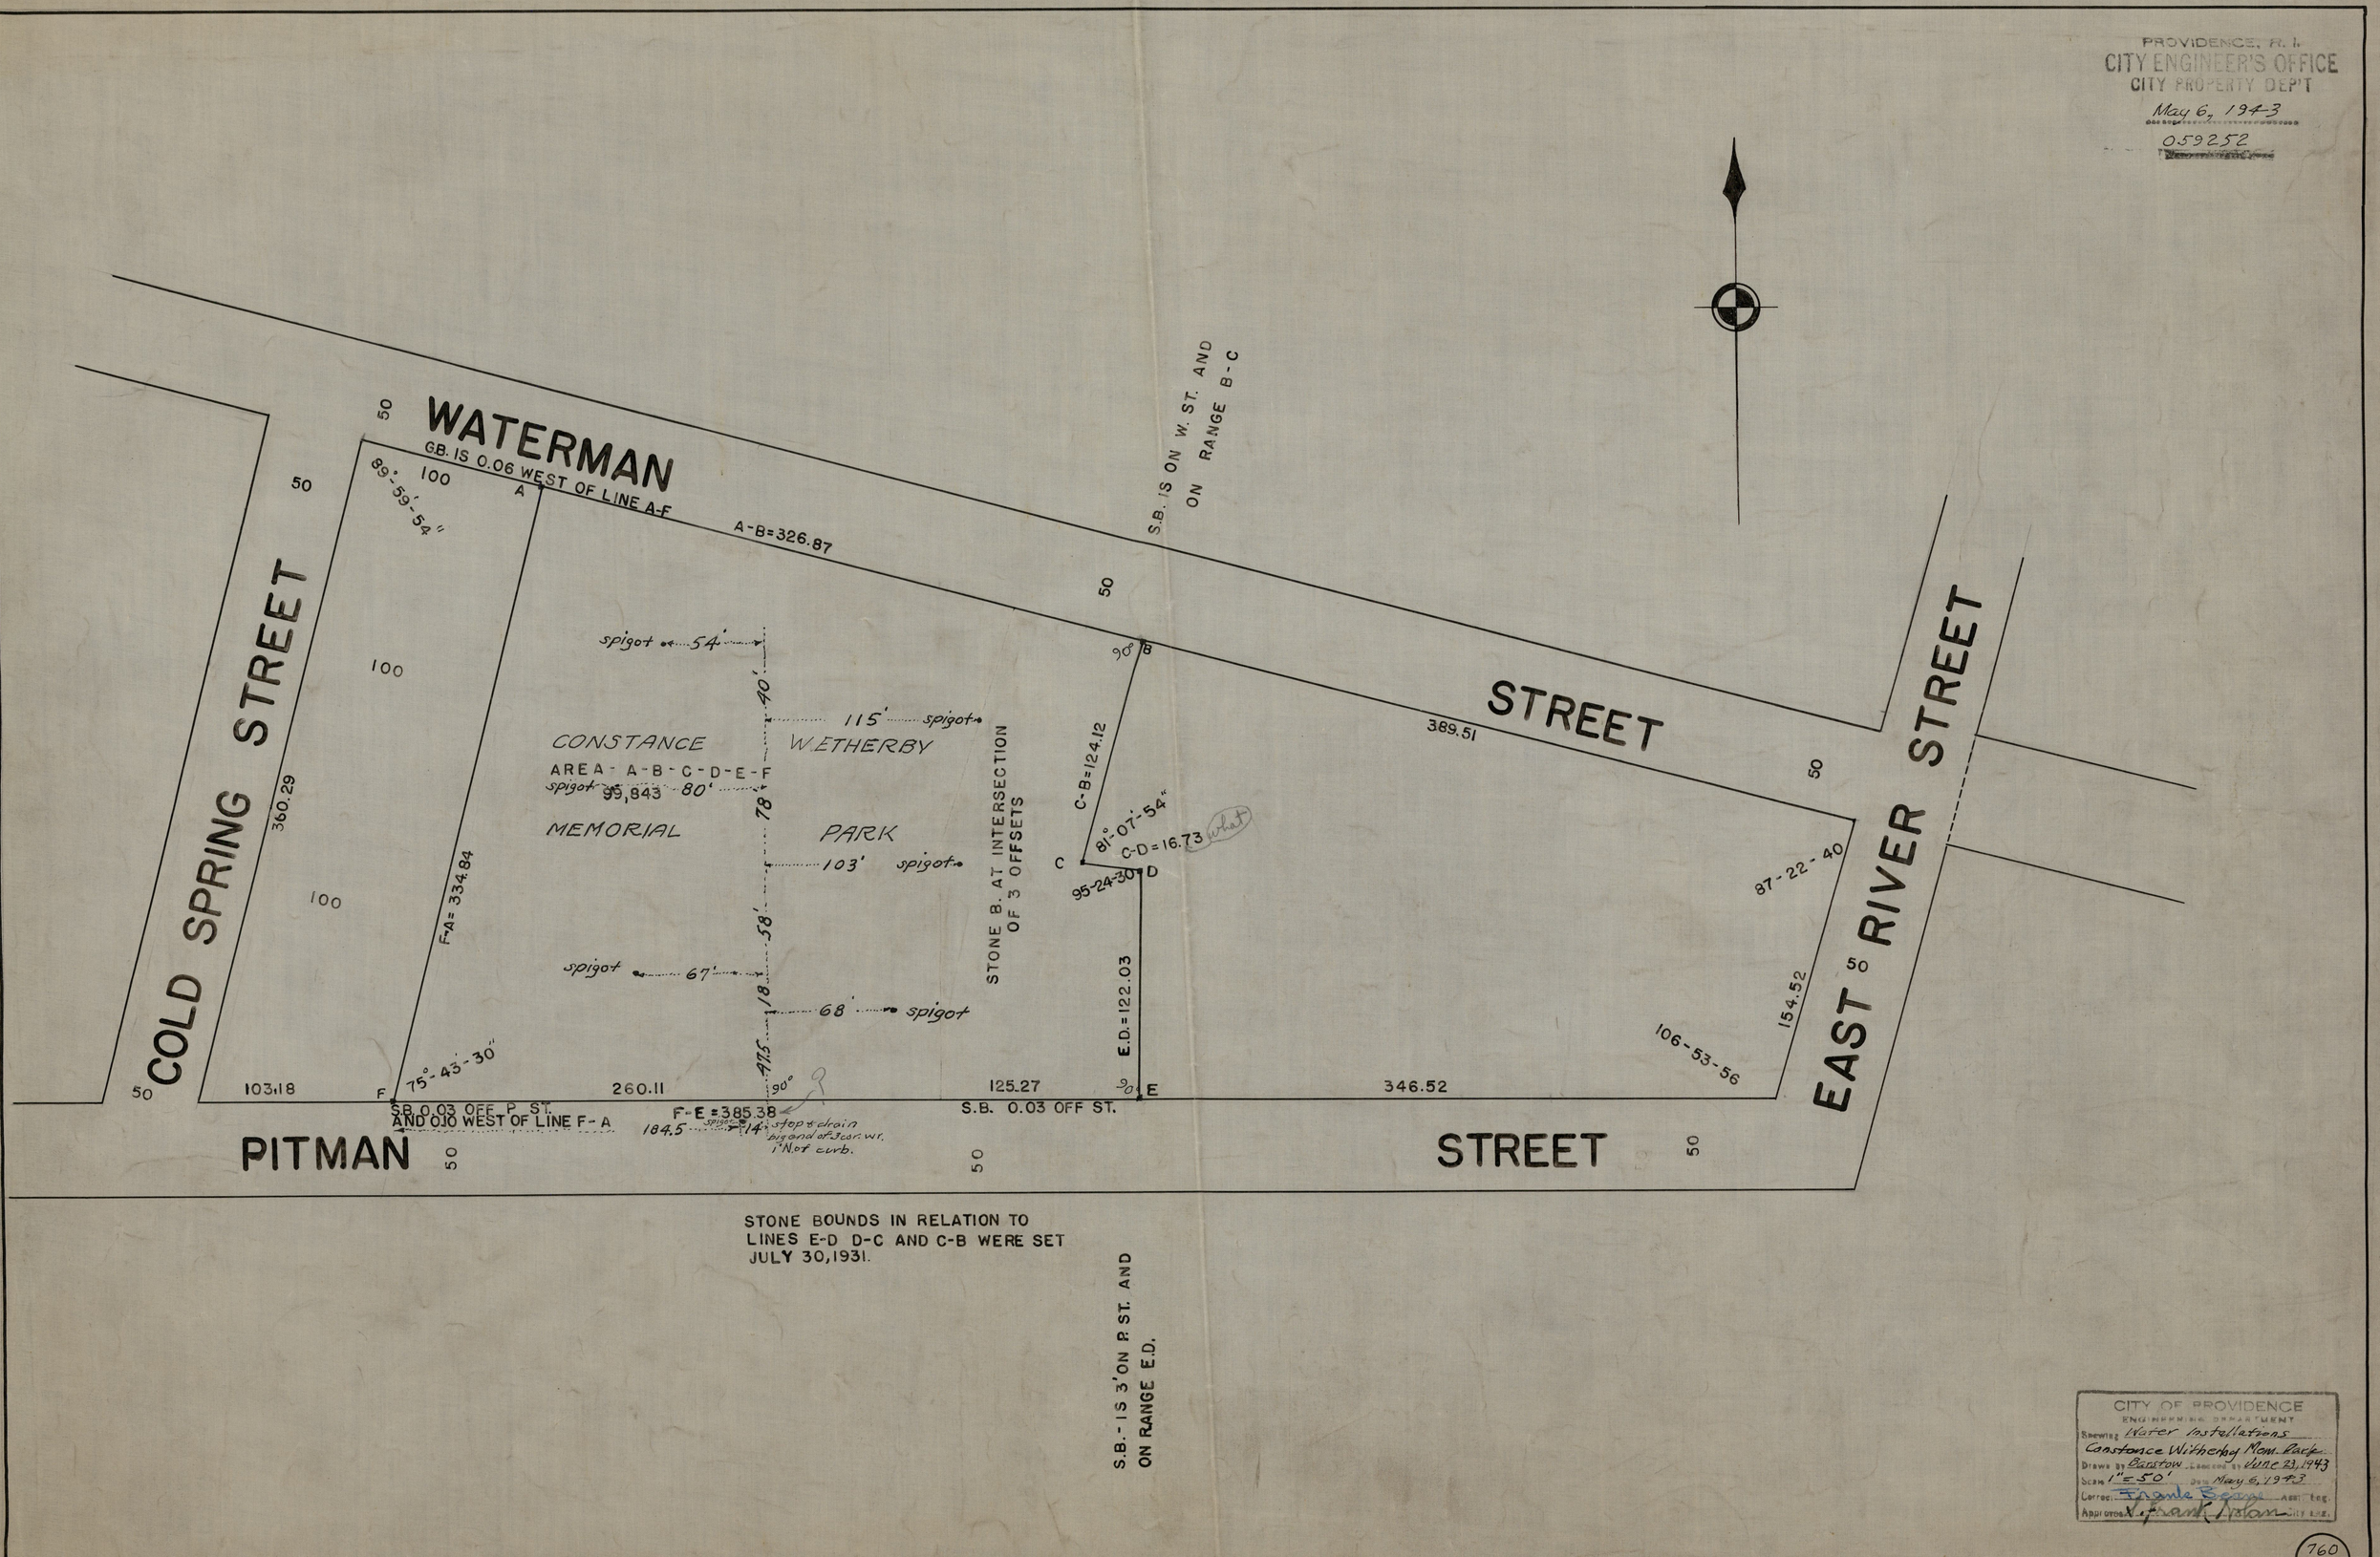
PROVIDENCE, R. I.
CITY ENGINEER'S OFFICE
CITY PROPERTY DEP'T
May 6, 1943
059252
WATERMAN
STREET
PITMAN
STREET
COLD SPRING STREET
EAST RIVER STREET
G.B. IS 0.06 WEST OF LINE A-F
A-B=326.87
S.B. IS ON W. ST. AND ON RANGE B-C
89°-59'-54"
360.29
F-A=334.84
75°-43'-30"
103.18
260.11
125.27
346.52
389.51
87-22-40
154.52
106-53-56
C-B=124.12
81°-07'-54"
C-D=16.73
95-24-30
E.D.=122.03
90°
90°
90°
F-E=385.38
184.5
14'
spigot 54'
40'
115' spigot
CONSTANCE WETHERBY
AREA - A-B-C-D-E-F
spigot 99,843 80'
78'
MEMORIAL PARK
103' spigot
58'
spigot 67'
18'
68' spigot
47.5
STONE B. AT INTERSECTION OF 3 OFFSETS
S.B. 0.03 OFF P. ST. AND 0.10 WEST OF LINE F-A
S.B. 0.03 OFF ST.
stop & drain big end of 3 cor. wr. 1' N. of curb.
STONE BOUNDS IN RELATION TO LINES E-D D-C AND C-B WERE SET JULY 30, 1931.
S.B. - IS 3' ON P. ST. AND ON RANGE E.D.
CITY OF PROVIDENCE
ENGINEERING DEPARTMENT
Showing Water Installations
Constance Witherby Mem. Park
Drawn by Barstow Checked by June 23, 1943
Scale 1" = 50' Date May 6, 1943
Correct: Frank Beane Asst. Eng.
Approved: V. Frank Nolan City Eng.
760
6