In City Council Nov. 6, 1952
Res. No. 1608 - Approved Nov. 7, 1952

STATEMENT
PLAT OF LAND CONDEMNED

Pursuant To The Provisions Of Chapter 2118 Of The Public Laws Entitled, "An Act Relating To The Taking Of Land In The Cities Of Providence & Pawtucket For Highway Purposes", Passed By The General Assembly At Its January Session A. D. 1921 And By And In Accordance With The Resolution Of The City Council Of The City Of Providence Numbered Approved , Condemning Certain Land For Highway Purposes.

[redacted]
Mayor Of The City Of Providence

PROVIDENCE, R. I.
P. W. DEPT. - ENGINEERING OFFICE
CITY PROPERTY SECTION
Plan No 060604
Date July 21, 1952

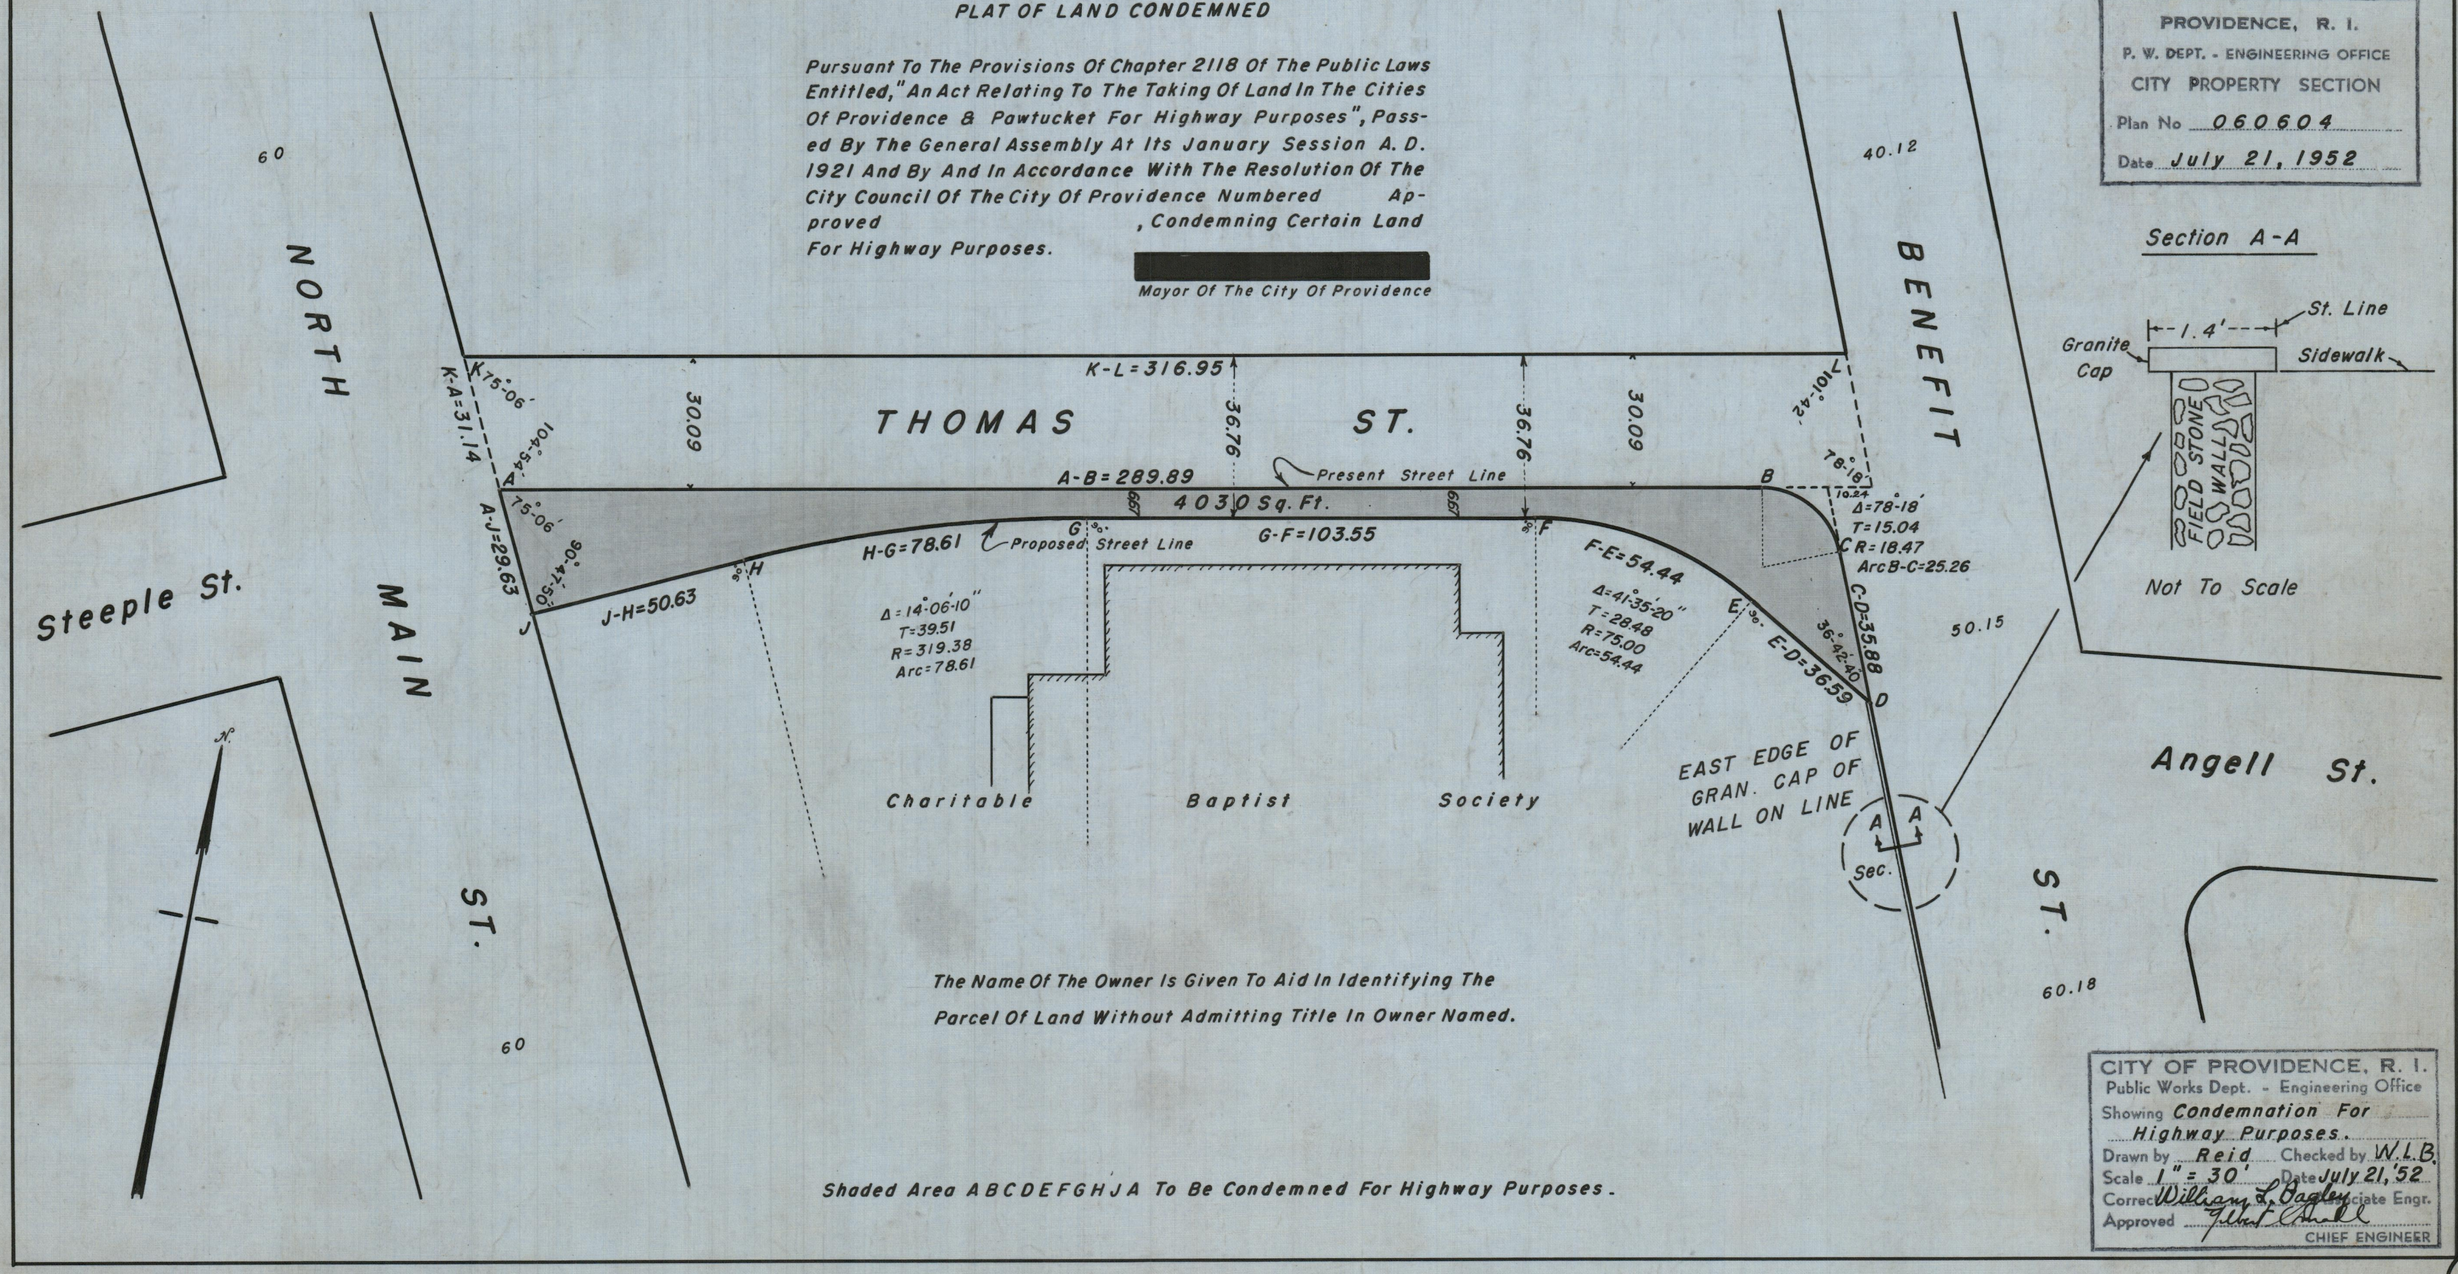

CITY OF PROVIDENCE, R. I.
Public Works Dept. - Engineering Office
Showing Condemnation For Highway Purposes.
Drawn by Reid Checked by W.L.B.
Scale 1" = 30' Date July 21, '52
Corrected William L. Dagley Associate Engr.
Approved Gilbert C. Shadle
CHIEF ENGINEER

Revised 1984 J.T. Morris

769
10