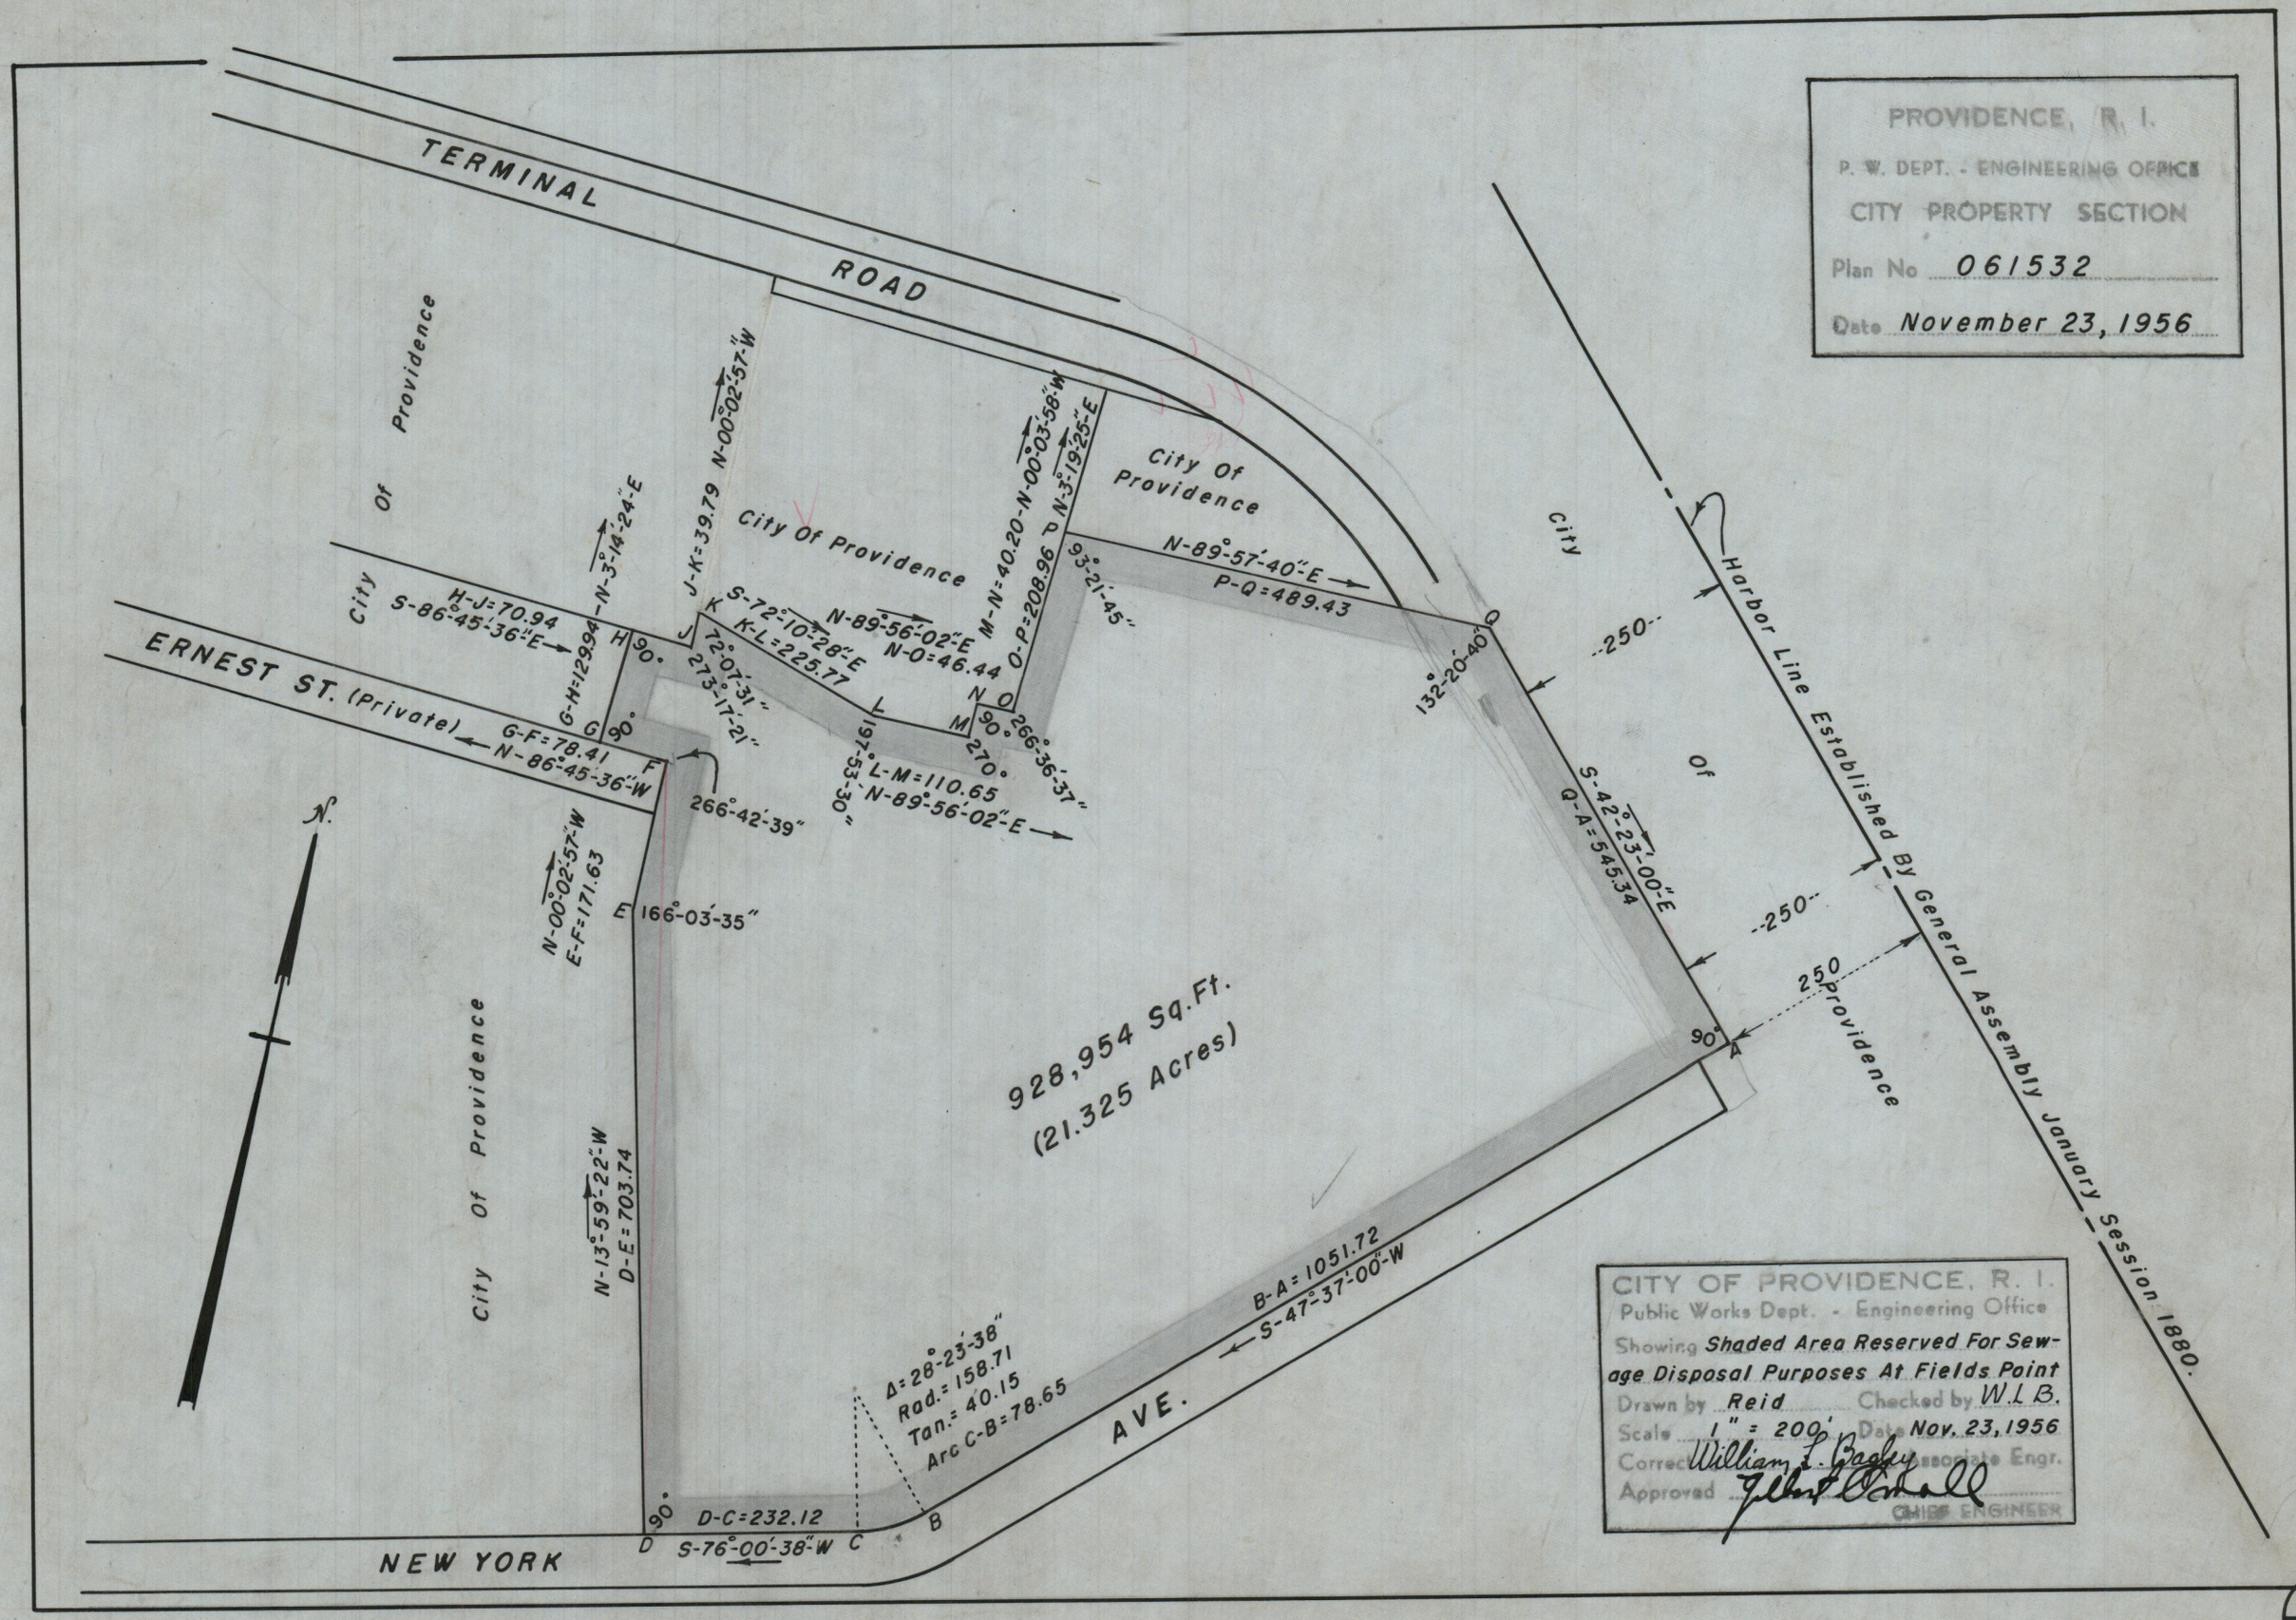
PROVIDENCE, R. I.
P. W. DEPT. - ENGINEERING OFFICE
CITY PROPERTY SECTION
Plan No 061532
Date November 23, 1956
TERMINAL ROAD
ERNEST ST. (Private)
NEW YORK AVE.
City Of Providence
City Of Providence
City Of Providence
City Of Providence
Harbor Line Established By General Assembly January Session 1880.
928,954 Sq.Ft.
(21.325 Acres)
N.
H-J=70.94
S-86°45'-36"E
G-H=129.94
N-3°14'-24"E
J-K=39.79
N-00°02'-57"W
S-72°10'-28"E
K-L=225.77
N-89°56'-02"E
N-O=46.44
M-N=40.20
N-00°03'-58"W
O-P=208.96
N-3°19'-25"E
N-89°57'-40"E
P-Q=489.43
93°21'-45"
132°20'-40"
G-F=78.41
N-86°45'-36"W
N-00°02'-57"W
E-F=171.63
N-13°59'-22"W
D-E=703.74
266°42'-39"
166°03'-35"
72°07'-31"
273°17'-21"
197°53'-30"
L-M=110.65
N-89°56'-02"E
266°36'-37"
270°
S-42°23'-00"E
Q-A=545.34
250
250
250
90°
90°
90°
90°
90°
Δ=28°23'-38"
Rad.=158.71
Tan.=40.15
Arc C-B=78.65
B-A=1051.72
S-47°37'-00"W
D-C=232.12
S-76°00'-38"W
CITY OF PROVIDENCE, R. I.
Public Works Dept. - Engineering Office
Showing Shaded Area Reserved For Sewage Disposal Purposes At Fields Point
Drawn by Reid
Checked by W.L.B.
Scale 1" = 200'
Date Nov. 23, 1956
Correct William L. Bagley Associate Engr.
Approved Gilbert O'Neill
CHIEF ENGINEER

769
17