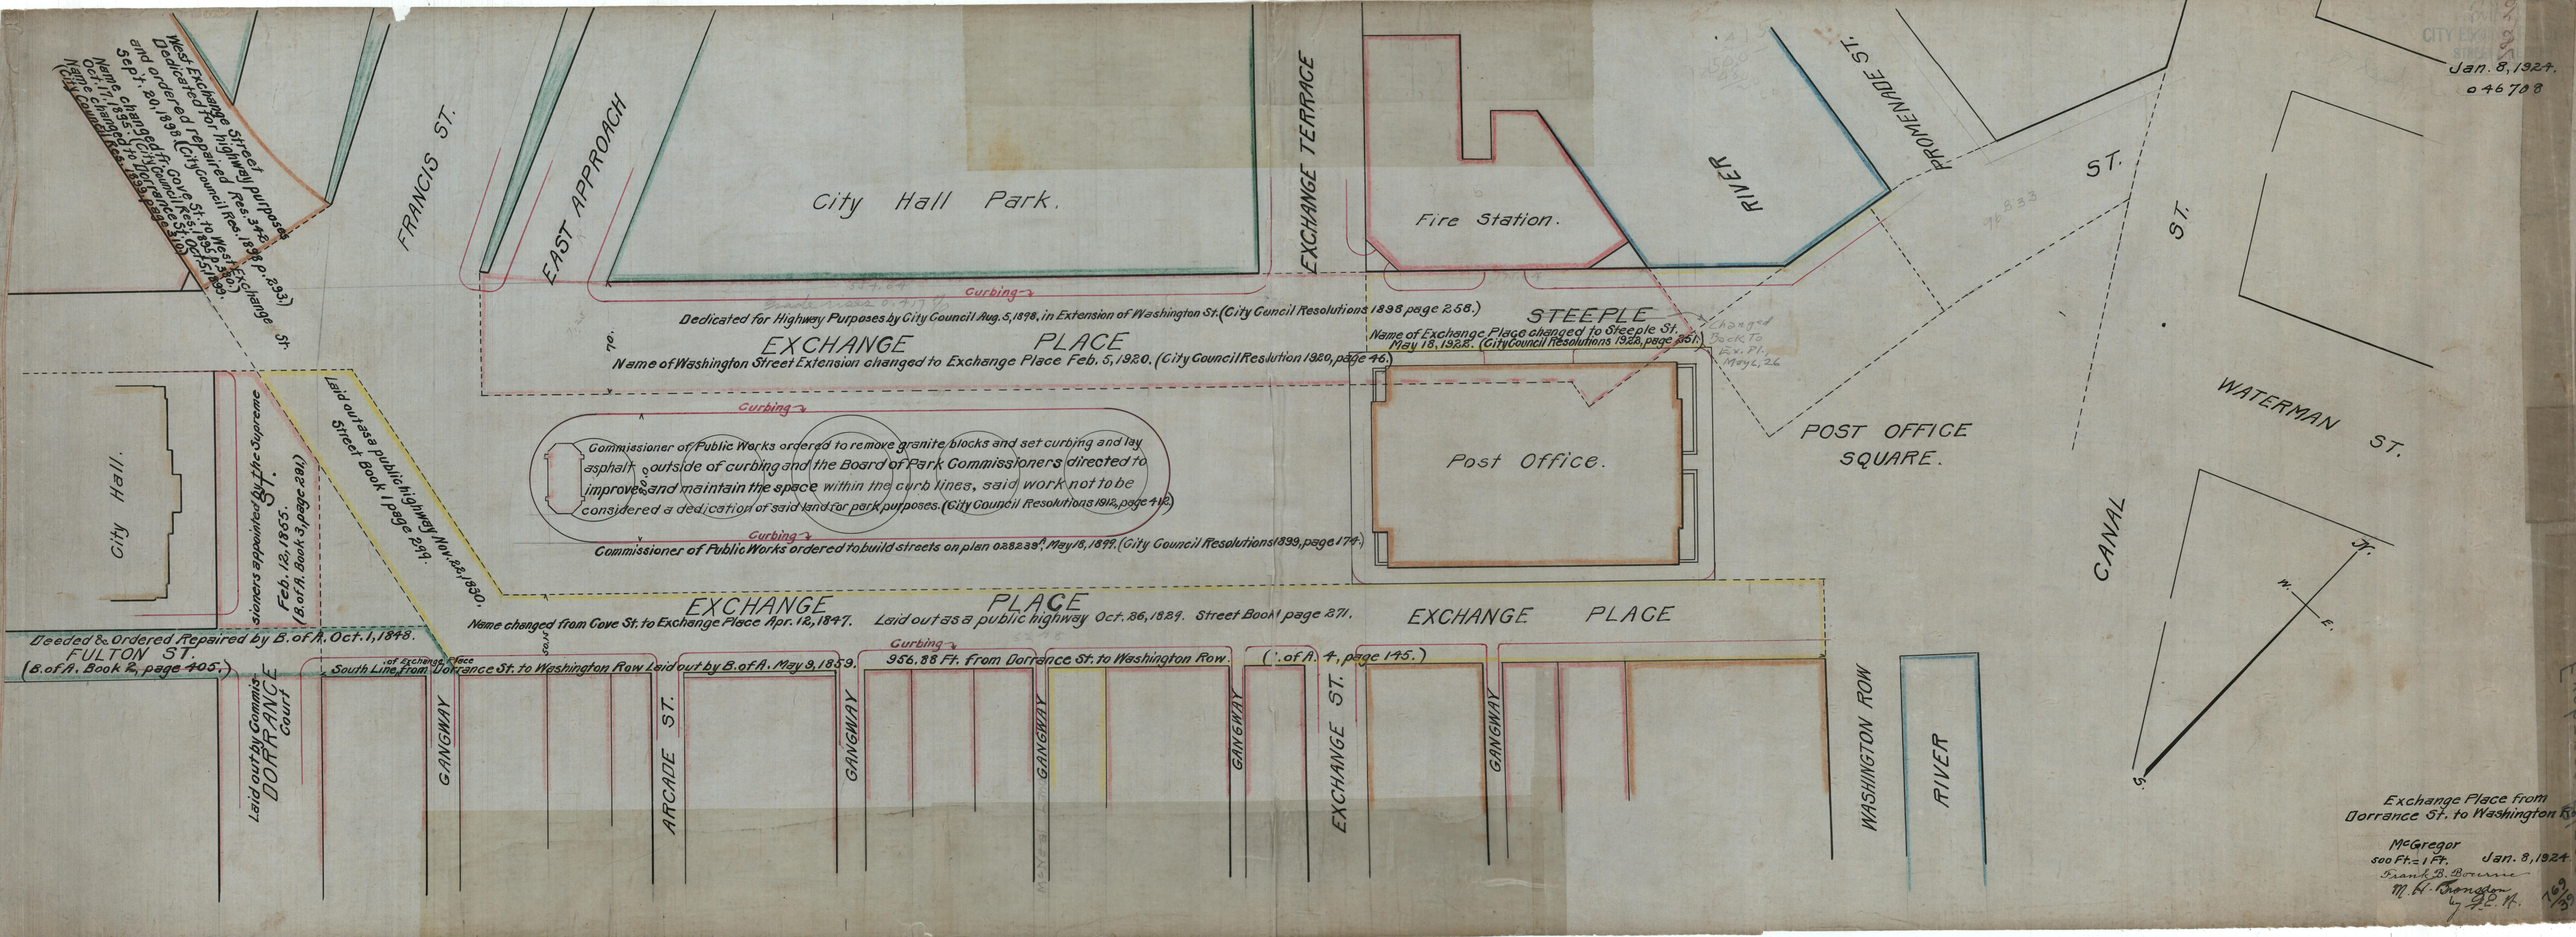

Jan. 8, 1924.
046708
West Exchange Street
Dedicated for highway purposes
and ordered repaired Res. 342
Sept. 20, 1898. (City Council Res. 1898 p. 293.)
Name changed fr. Cove St. to West Exchange St.
Oct. 17, 1895. (City Council Res. 1895 p. 380.)
Name changed to Dorrance St. Oct. 5, 1899.
(City Council Res. 1899, page 310.)
FRANCIS ST.
EAST APPROACH
City Hall Park.
EXCHANGE TERRACE
Fire Station.
RIVER
PROMENADE ST.
ST.
ST.
Curbing
Dedicated for Highway Purposes by City Council Aug. 5, 1898, in Extension of Washington St. (City Council Resolutions 1898 page 258.)
EXCHANGE PLACE
Name of Washington Street Extension changed to Exchange Place Feb. 5, 1920. (City Council Resolution 1920, page 46.)
STEEPLE
Name of Exchange Place changed to Steeple St. May 18, 1922. (City Council Resolutions 1922, page 351.)
Changed Back To Ex. Pl. May 6, 26
WATERMAN ST.
POST OFFICE SQUARE.
Post Office.
Commissioner of Public Works ordered to remove granite blocks and set curbing and lay asphalt outside of curbing and the Board of Park Commissioners directed to improve and maintain the space within the curb lines, said work not to be considered a dedication of said land for park purposes. (City Council Resolutions 1912, page 412.)
Commissioner of Public Works ordered to build streets on plan 028239A, May 18, 1899. (City Council Resolutions 1899, page 174.)
City Hall.
Laid out as a public highway Nov. 22, 1830.
Street Book 1 page 299.
Feb. 12, 1855.
(B. of A. Book 3, page 281.)
sioners appointed by the Supreme
EXCHANGE PLACE
Name changed from Cove St. to Exchange Place Apr. 12, 1847. Laid out as a public highway Oct. 26, 1829. Street Book 1 page 271.
EXCHANGE PLACE
CANAL
Deeded & Ordered Repaired by B. of A. Oct. 1, 1848.
FULTON ST.
(B. of A. Book 2, page 405.)
Laid out by Commis-
DORRANCE
Court
South Line of Exchange Place from Dorrance St. to Washington Row Laid out by B. of A. May 9, 1859.
956.88 Ft. from Dorrance St. to Washington Row.
(B. of A. 4, page 145.)
GANGWAY
ARCADE ST.
GANGWAY
GANGWAY
GANGWAY
EXCHANGE ST.
GANGWAY
WASHINGTON ROW
RIVER
Exchange Place from
Dorrance St. to Washington Row
McGregor
500 Ft. = 1 Ft.
Jan. 8, 1924.
Frank B. Bourne
M. H. Bronsdon
by G. E. A.
769
39