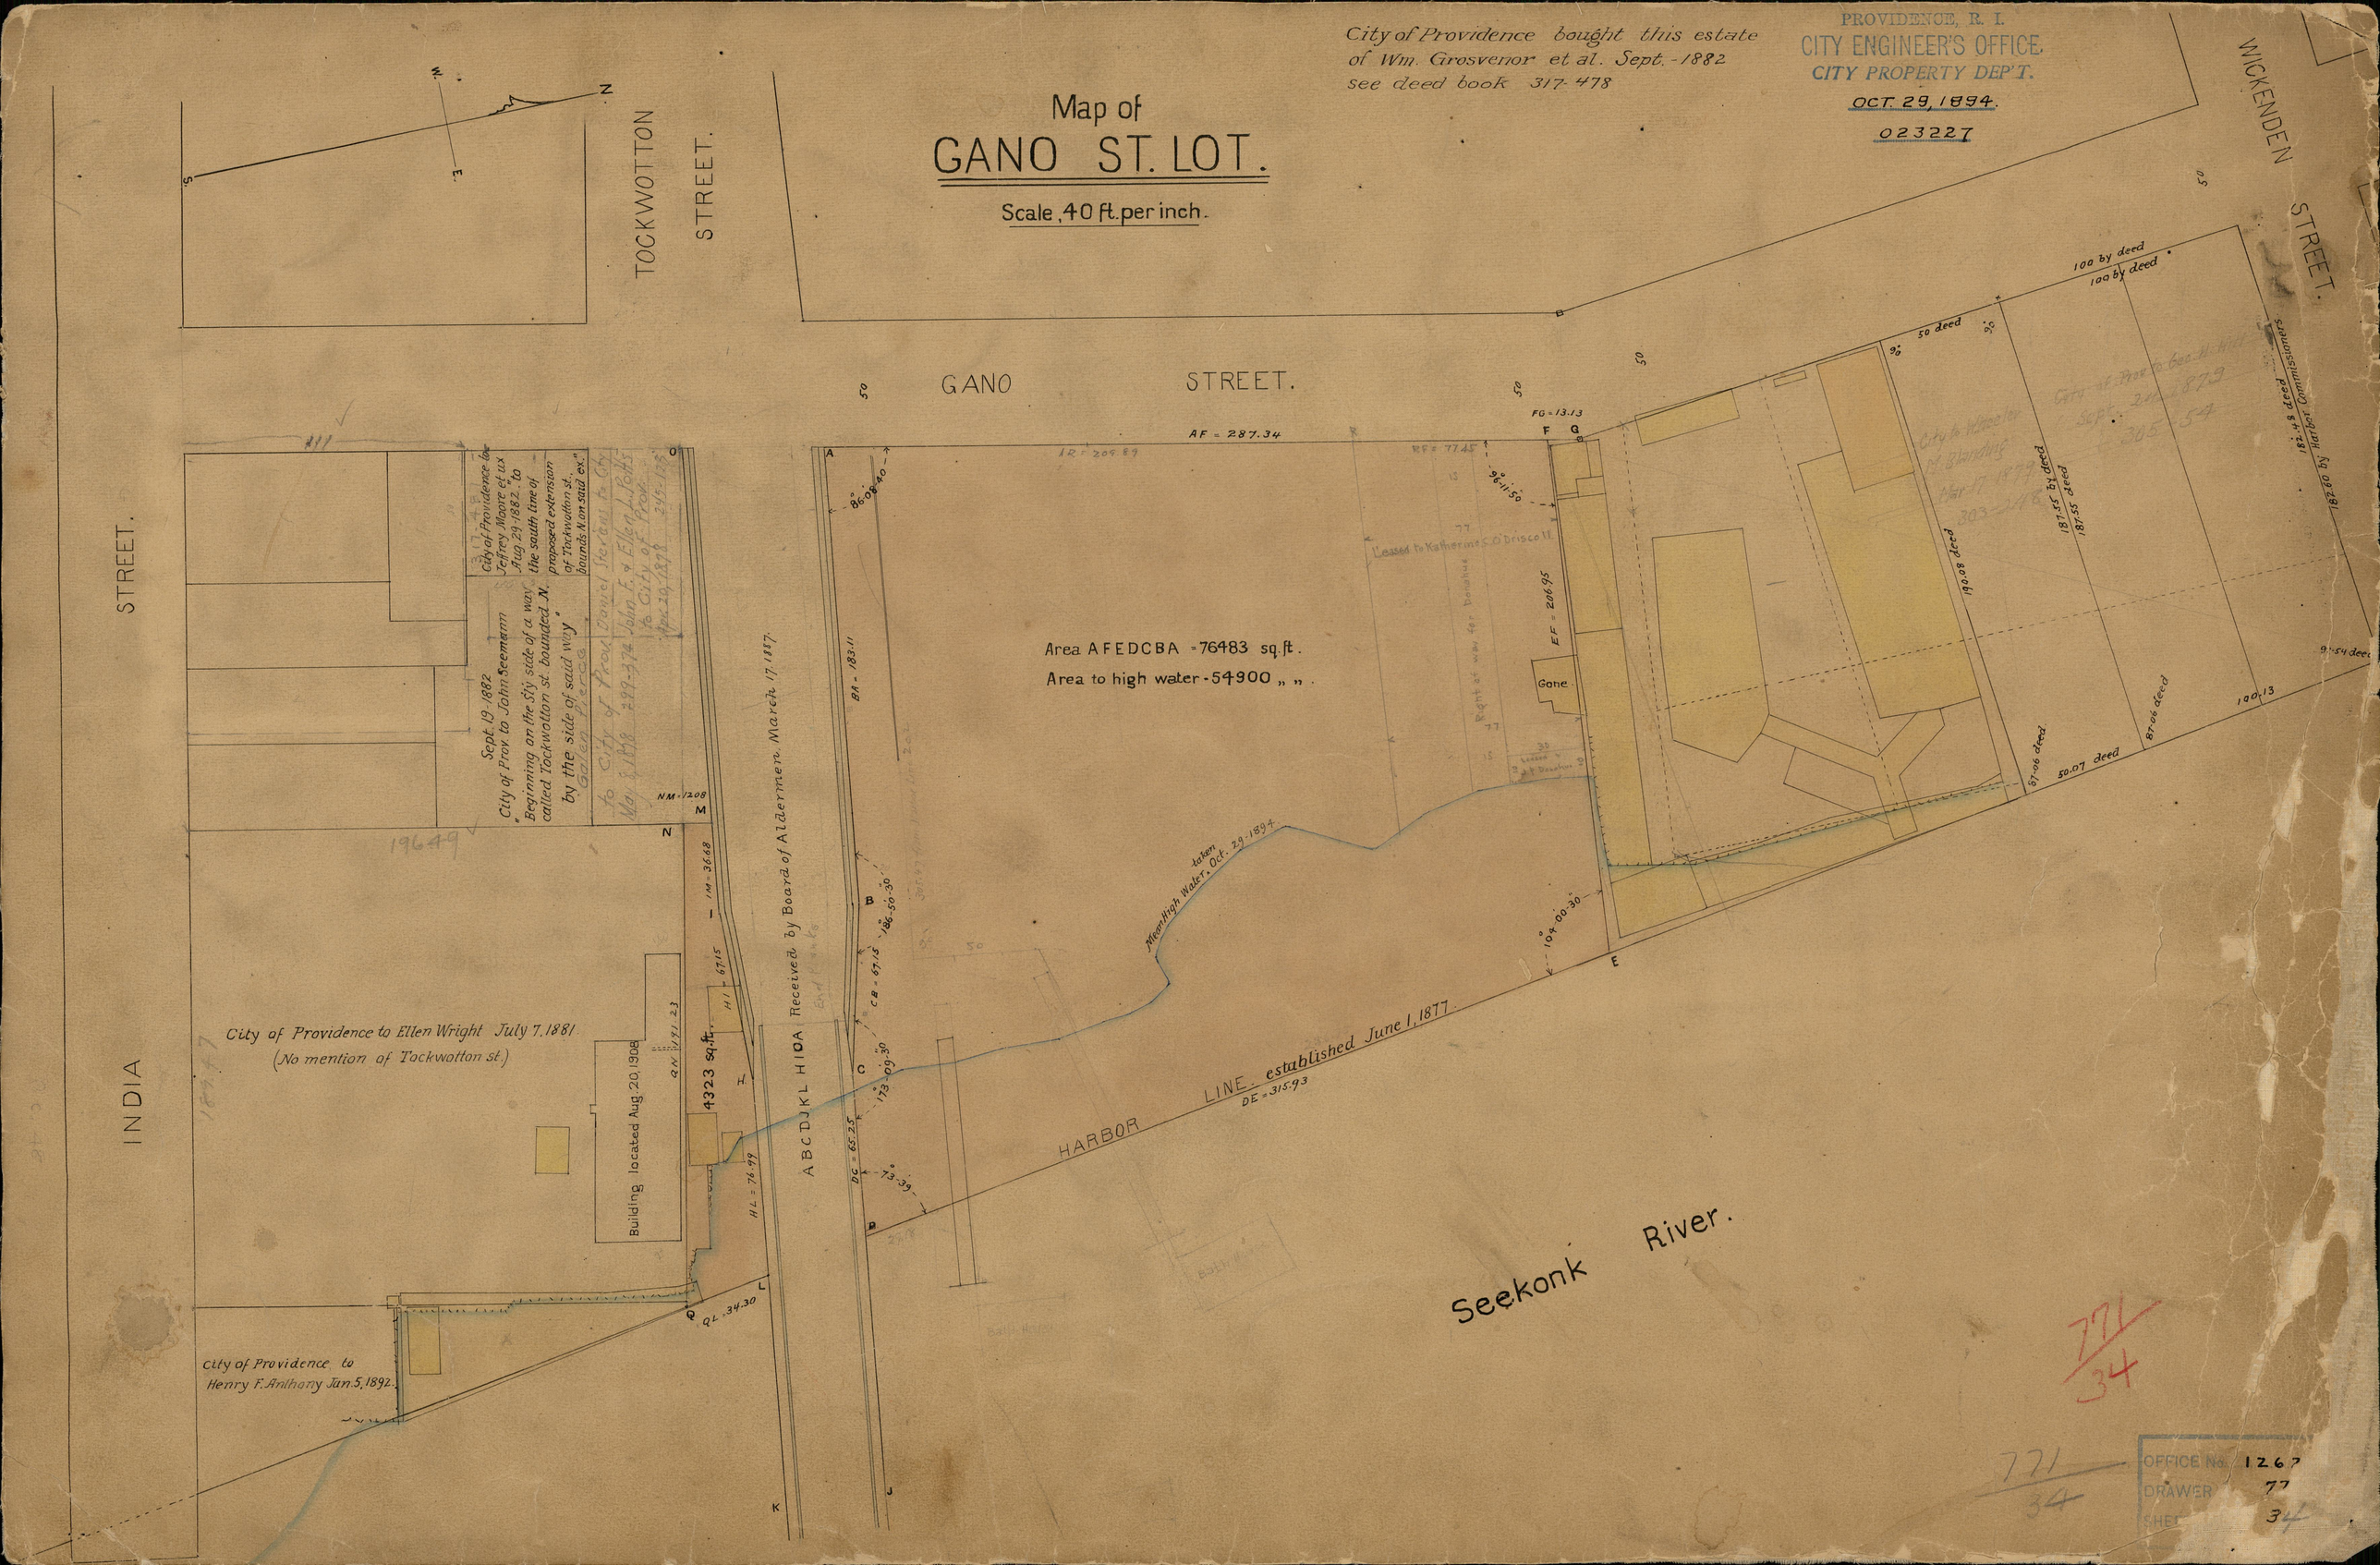

City of Providence bought this estate of Wm. Grosvenor et al. Sept.-1882 see deed book 317-478
PROVIDENCE, R. I.
CITY ENGINEER'S OFFICE.
CITY PROPERTY DEP'T.
OCT. 29, 1894.
023227
Map of
GANO ST. LOT.
Scale, 40 ft. per inch.
TOCKWOTTON STREET.
GANO STREET.
WICKENDEN STREET.
INDIA STREET.
Area AFEDCBA = 76483 sq. ft.
Area to high water - 54900 " "
Gone
Leased to Katherine C. O'Driscoll
Mean High Water taken Oct. 29-1894
HARBOR LINE established June 1, 1877
Seekonk River.
City of Providence to Ellen Wright July 7, 1881
(No mention of Tockwotton st.)
Building located Aug. 20, 1908
4323 sq. ft.
ABCDJKLHIOA Received by Board of Aldermen March 17, 1887
City of Providence to Henry F. Anthony Jan. 5, 1892
City of Providence to Jeffrey Moore et ux Aug. 29-1882 "to the south line of proposed extension of Tockwotton st. bounds N. on said ex."
Sept. 19-1882 City of Prov. to John Seemann "Beginning on the Sty side of a way called Tockwotton st. bounded N. by the side of said way"
Galen Pierce
to City of Prov. Daniel Stevens to City
May 8, 1878 299-374 John F. & Ellen L. Potts to City of Prov.
Apr. 20, 1878 245-123
City of Providence to Geo. H. Hill Sept. 24, 1879 305-54
City to Wheeler M. Blanding Mar. 17, 1879 303-248
City of Prov. to Geo. H. Hill Sept. 24, 1879 305-54
AF = 287.34
FG = 13.13
EF = 206.95
DE = 315.93
QL = 34.30
NM = 1208
100 by deed
50 deed
50.07 deed
87.06 deed
190.08 deed
187.55 by deed
182.48 deed
182.60 by Harbor Commissioners
771/34
OFFICE No. 1267
DRAWER 77
SHEET 34