PROVIDENCE, R. I.
CITY ENGINEER'S OFFICE.
CITY PROPERTY DEP'T.
Sept 23, 1884
010356

Modified Apr. 23, 1891, Dec. 24, 1896 & Feb. 1904

MAP OF
Elmwood ave. School Est.

Scale, 30 ft. per inch.

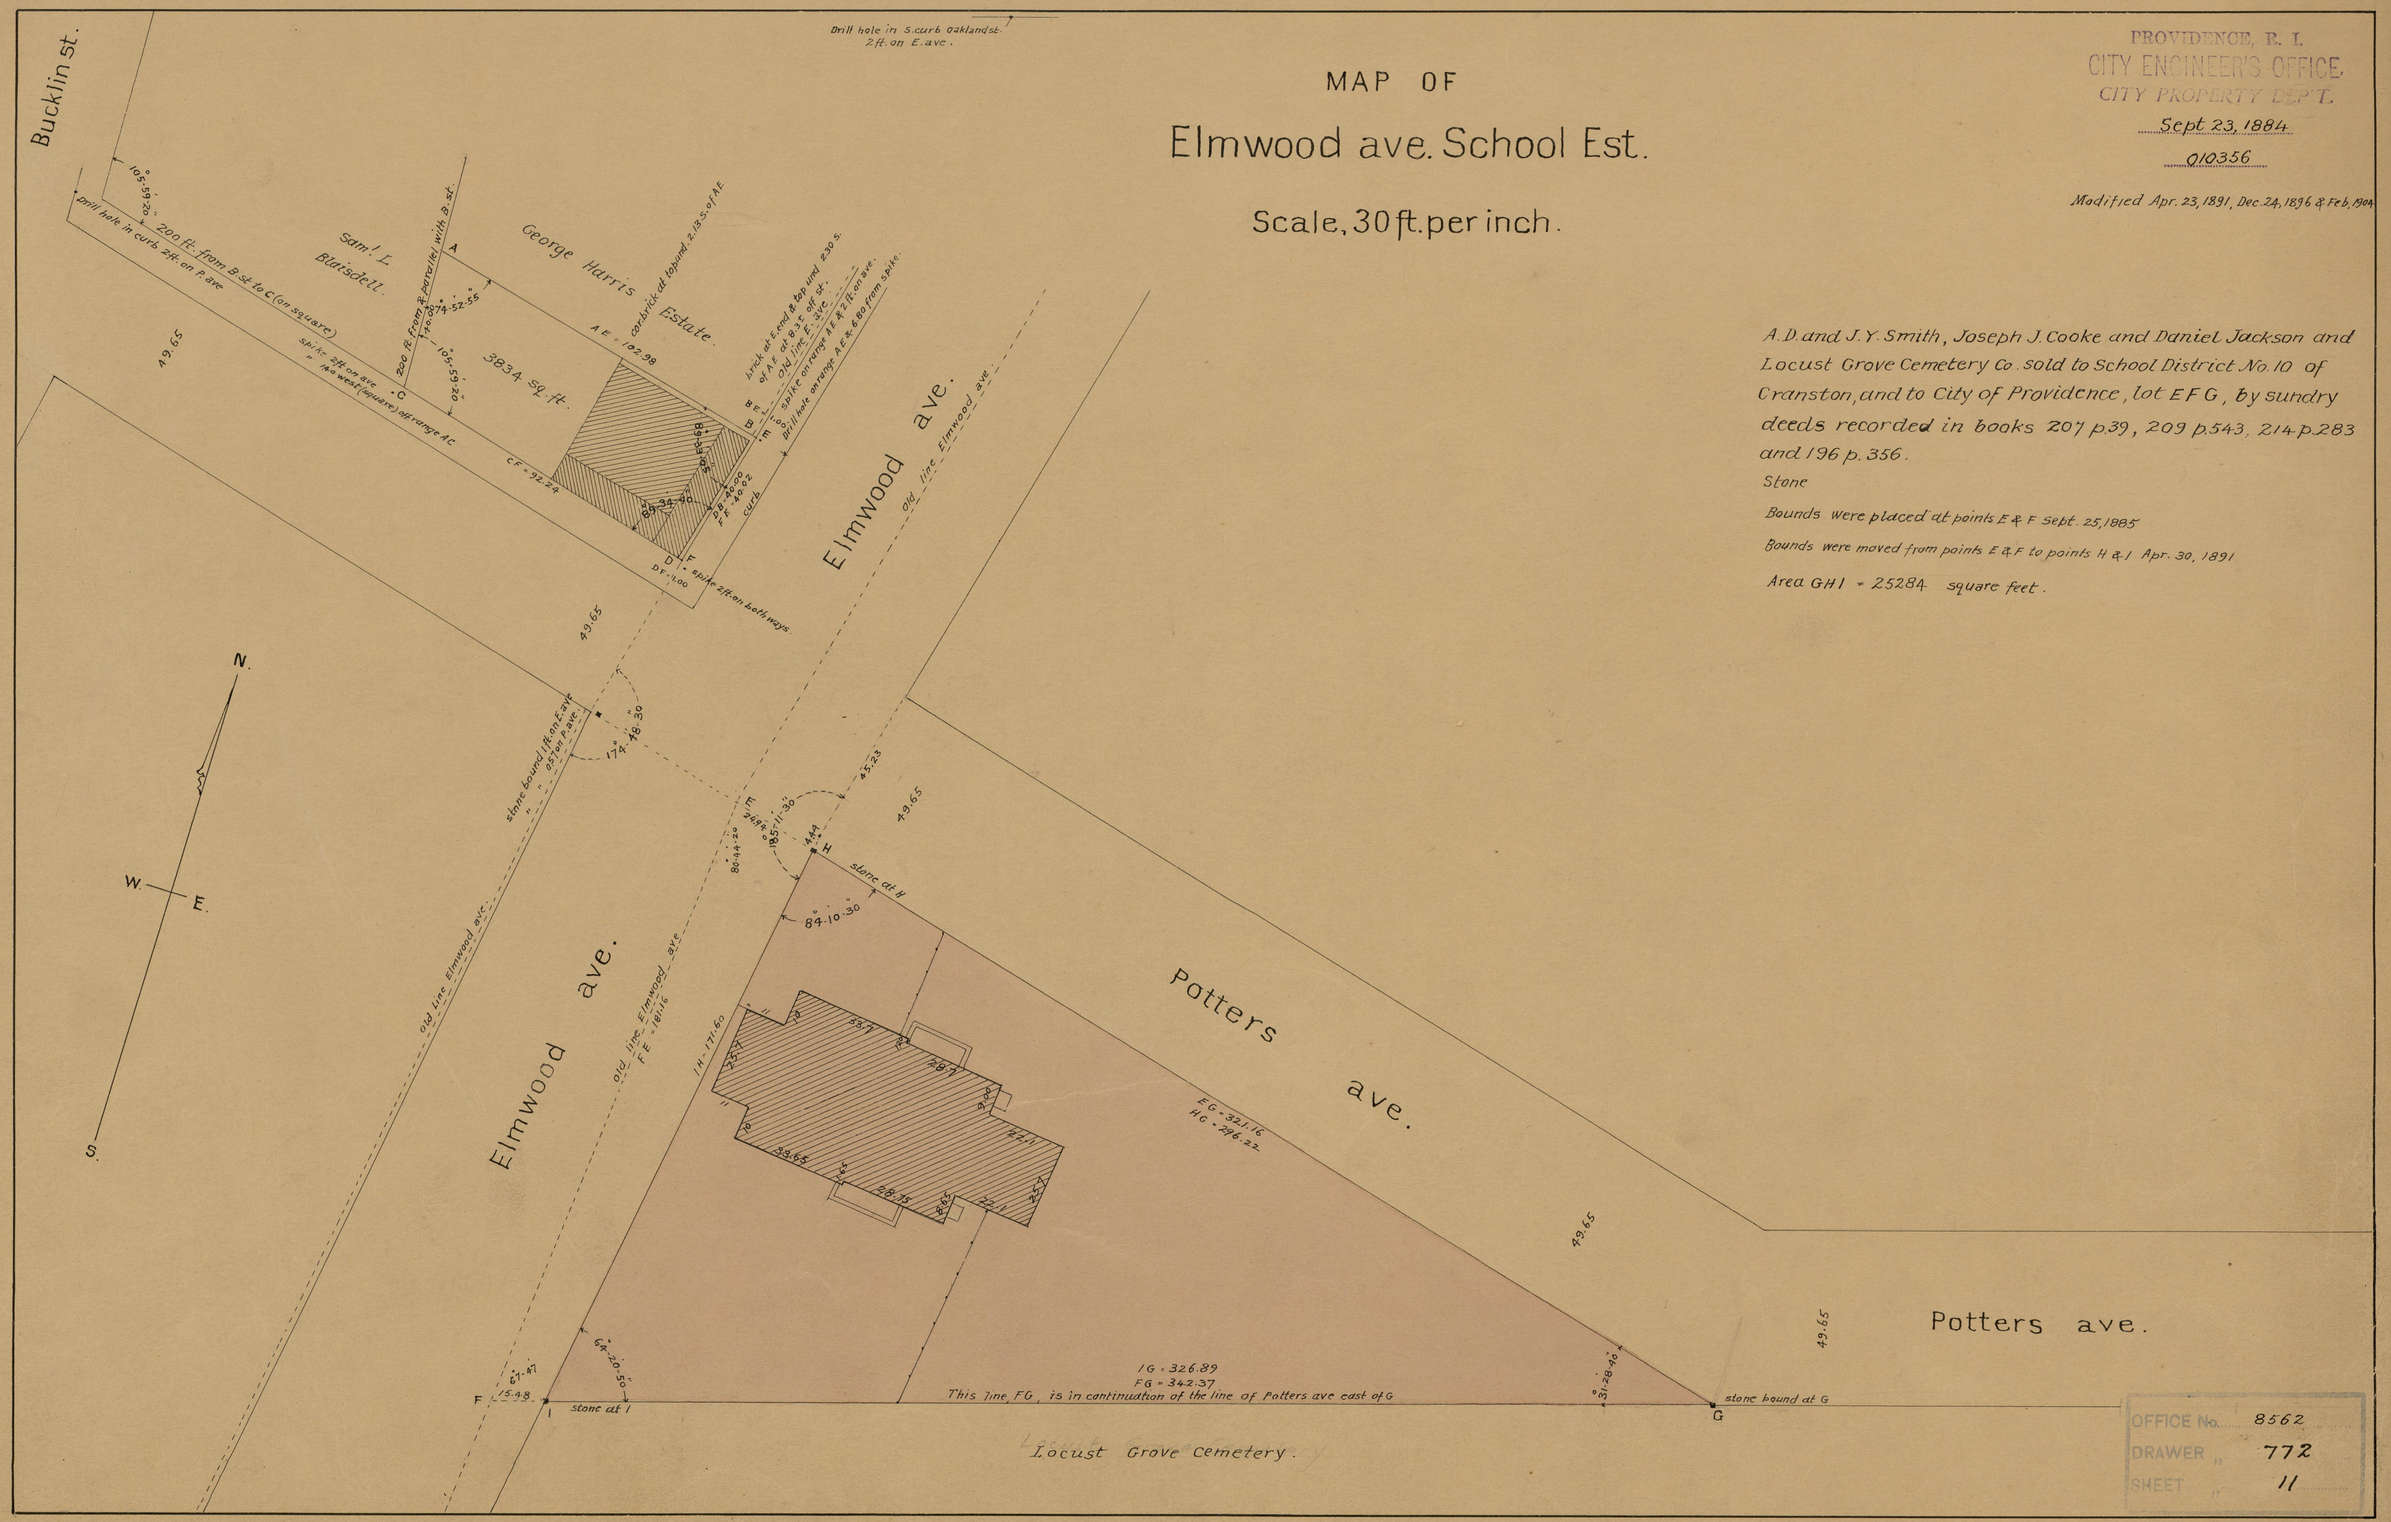

A. D. and J. Y. Smith, Joseph J. Cooke and Daniel Jackson and Locust Grove Cemetery Co. sold to School District No. 10 of Cranston, and to City of Providence, lot EFG, by sundry deeds recorded in books 207 p. 39, 209 p. 543, 214 p. 283 and 196 p. 356.

Stone

Bounds were placed at points E & F Sept. 25, 1885

Bounds were moved from points E & F to points H & I Apr. 30, 1891

Area GHI = 25284 square feet.

OFFICE No. 8562
DRAWER " 772
SHEET " 11