Map of
STATE STREET
SCHOOL ESTATE

Scale 20ft per inch.

Area AJKL = 10885 square feet.

Stone bounds were placed at AJKL Aug. 11, 1890.

Lot ABCD was conveyed by Martha Howell to City of Providence by deed dated Oct. 24th 1843 and recorded in Deed Book 87, page 177.

Lot CDEFGH was conveyed by Edward P. Knowles to City of Providence by deed dated Jan. 23d 1858, and recorded in Deed Book 151, page 1. Being lot No. 2 on a Plat of Lots on State St. made by Cushing & Farnum Nov. 5, 1857 and recorded in Plat Book 4, page 1½.

PROVIDENCE, R. I.
CITY ENGINEER'S OFFICE.
CITY PROPERTY DEP'T.
JUNE 4 1890
016345

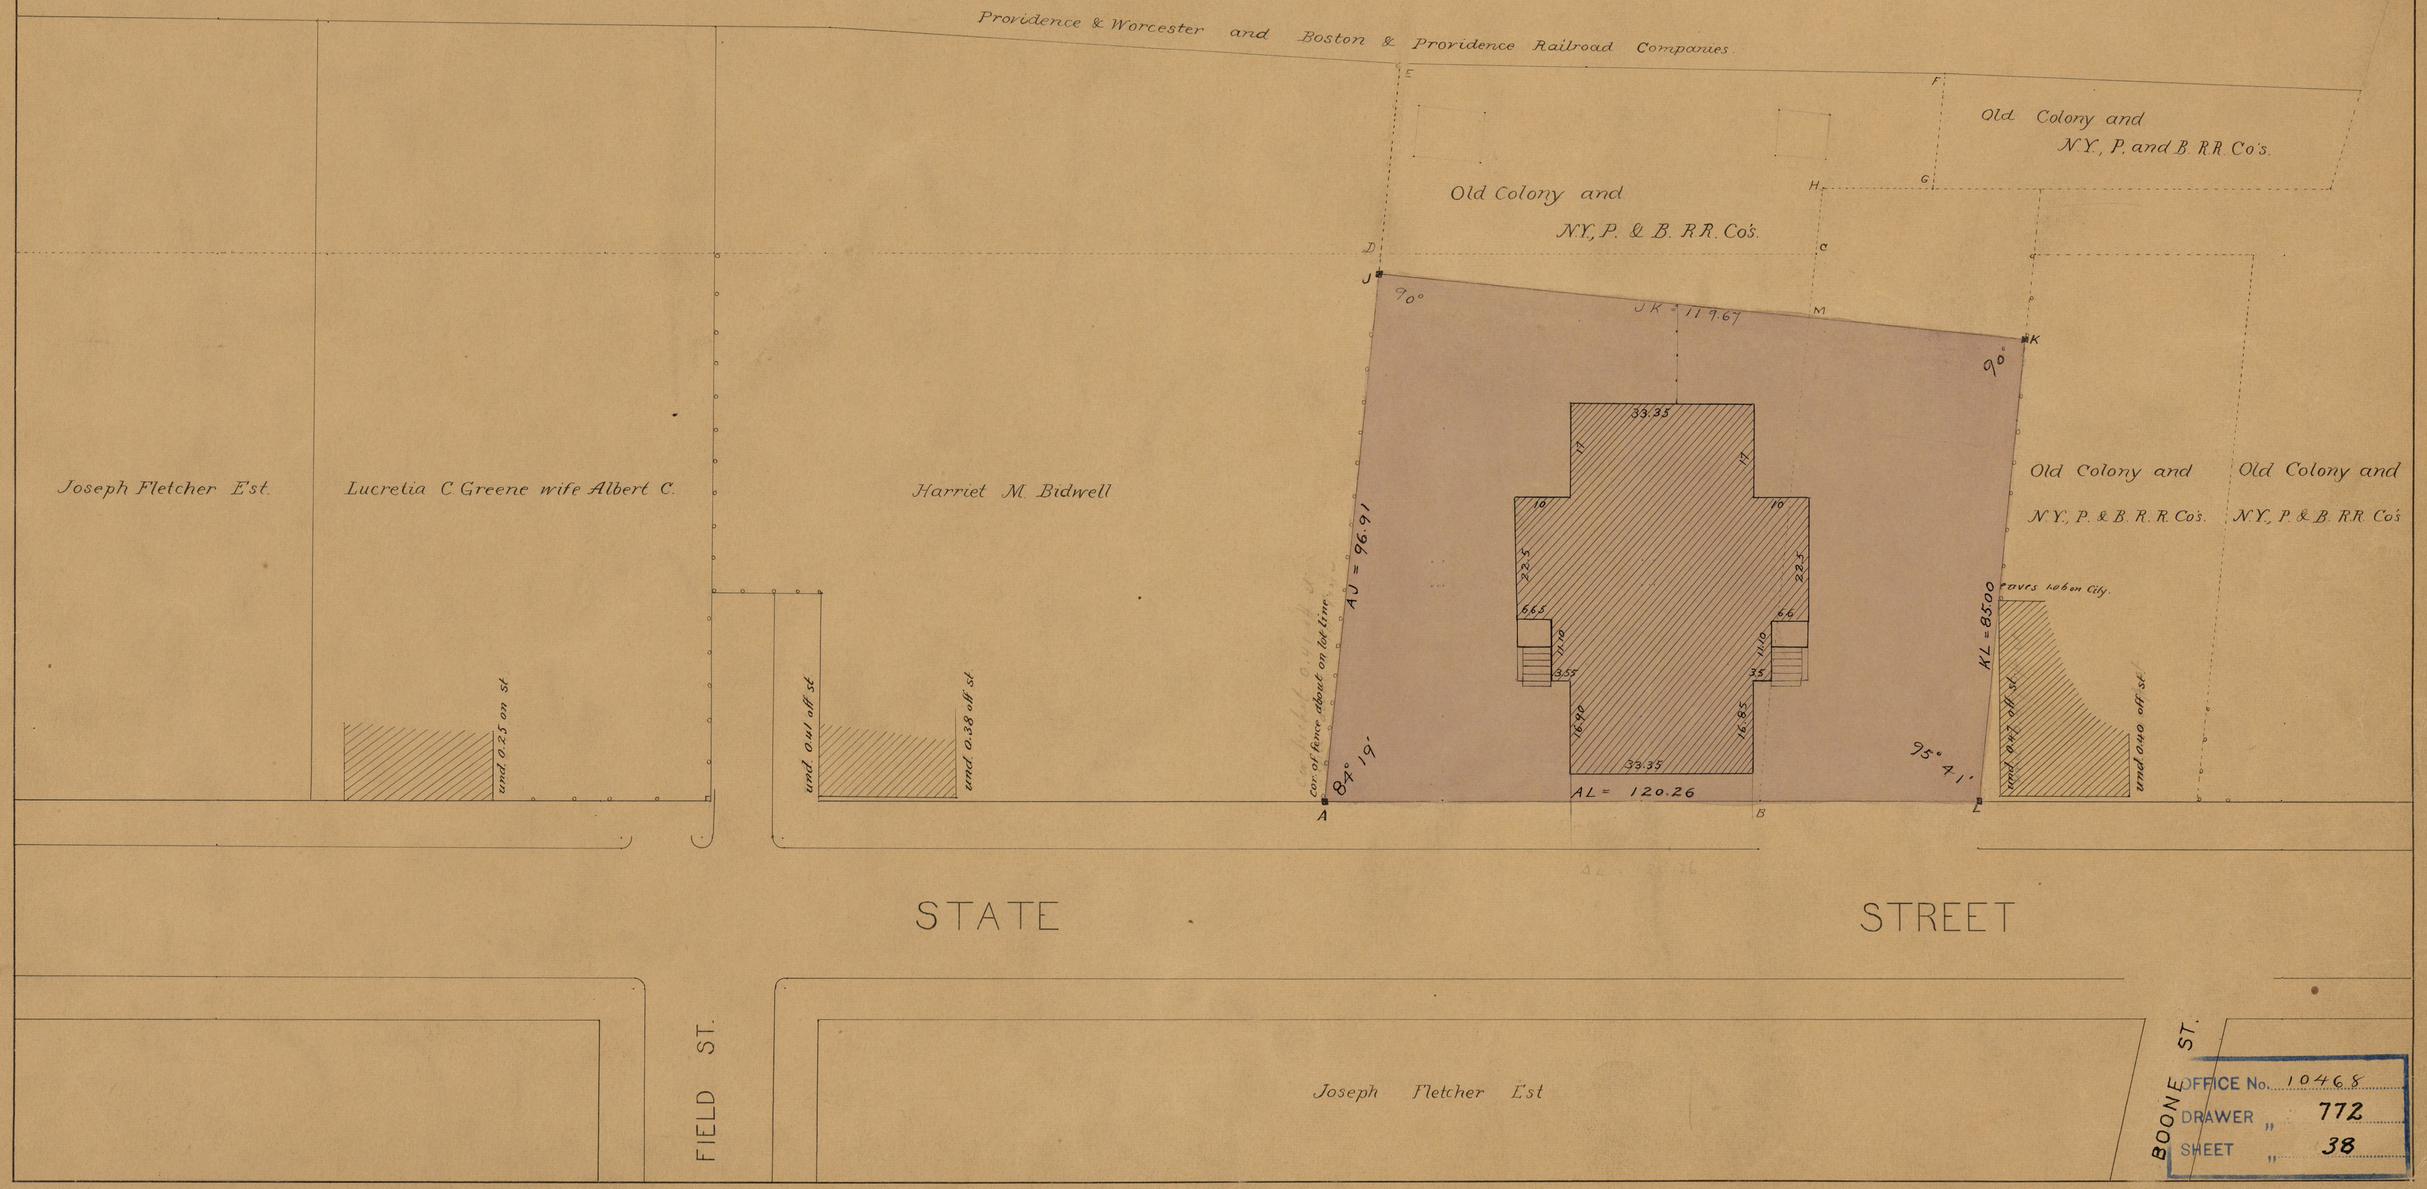

OFFICE No. 10468
DRAWER " 772
SHEET " 38