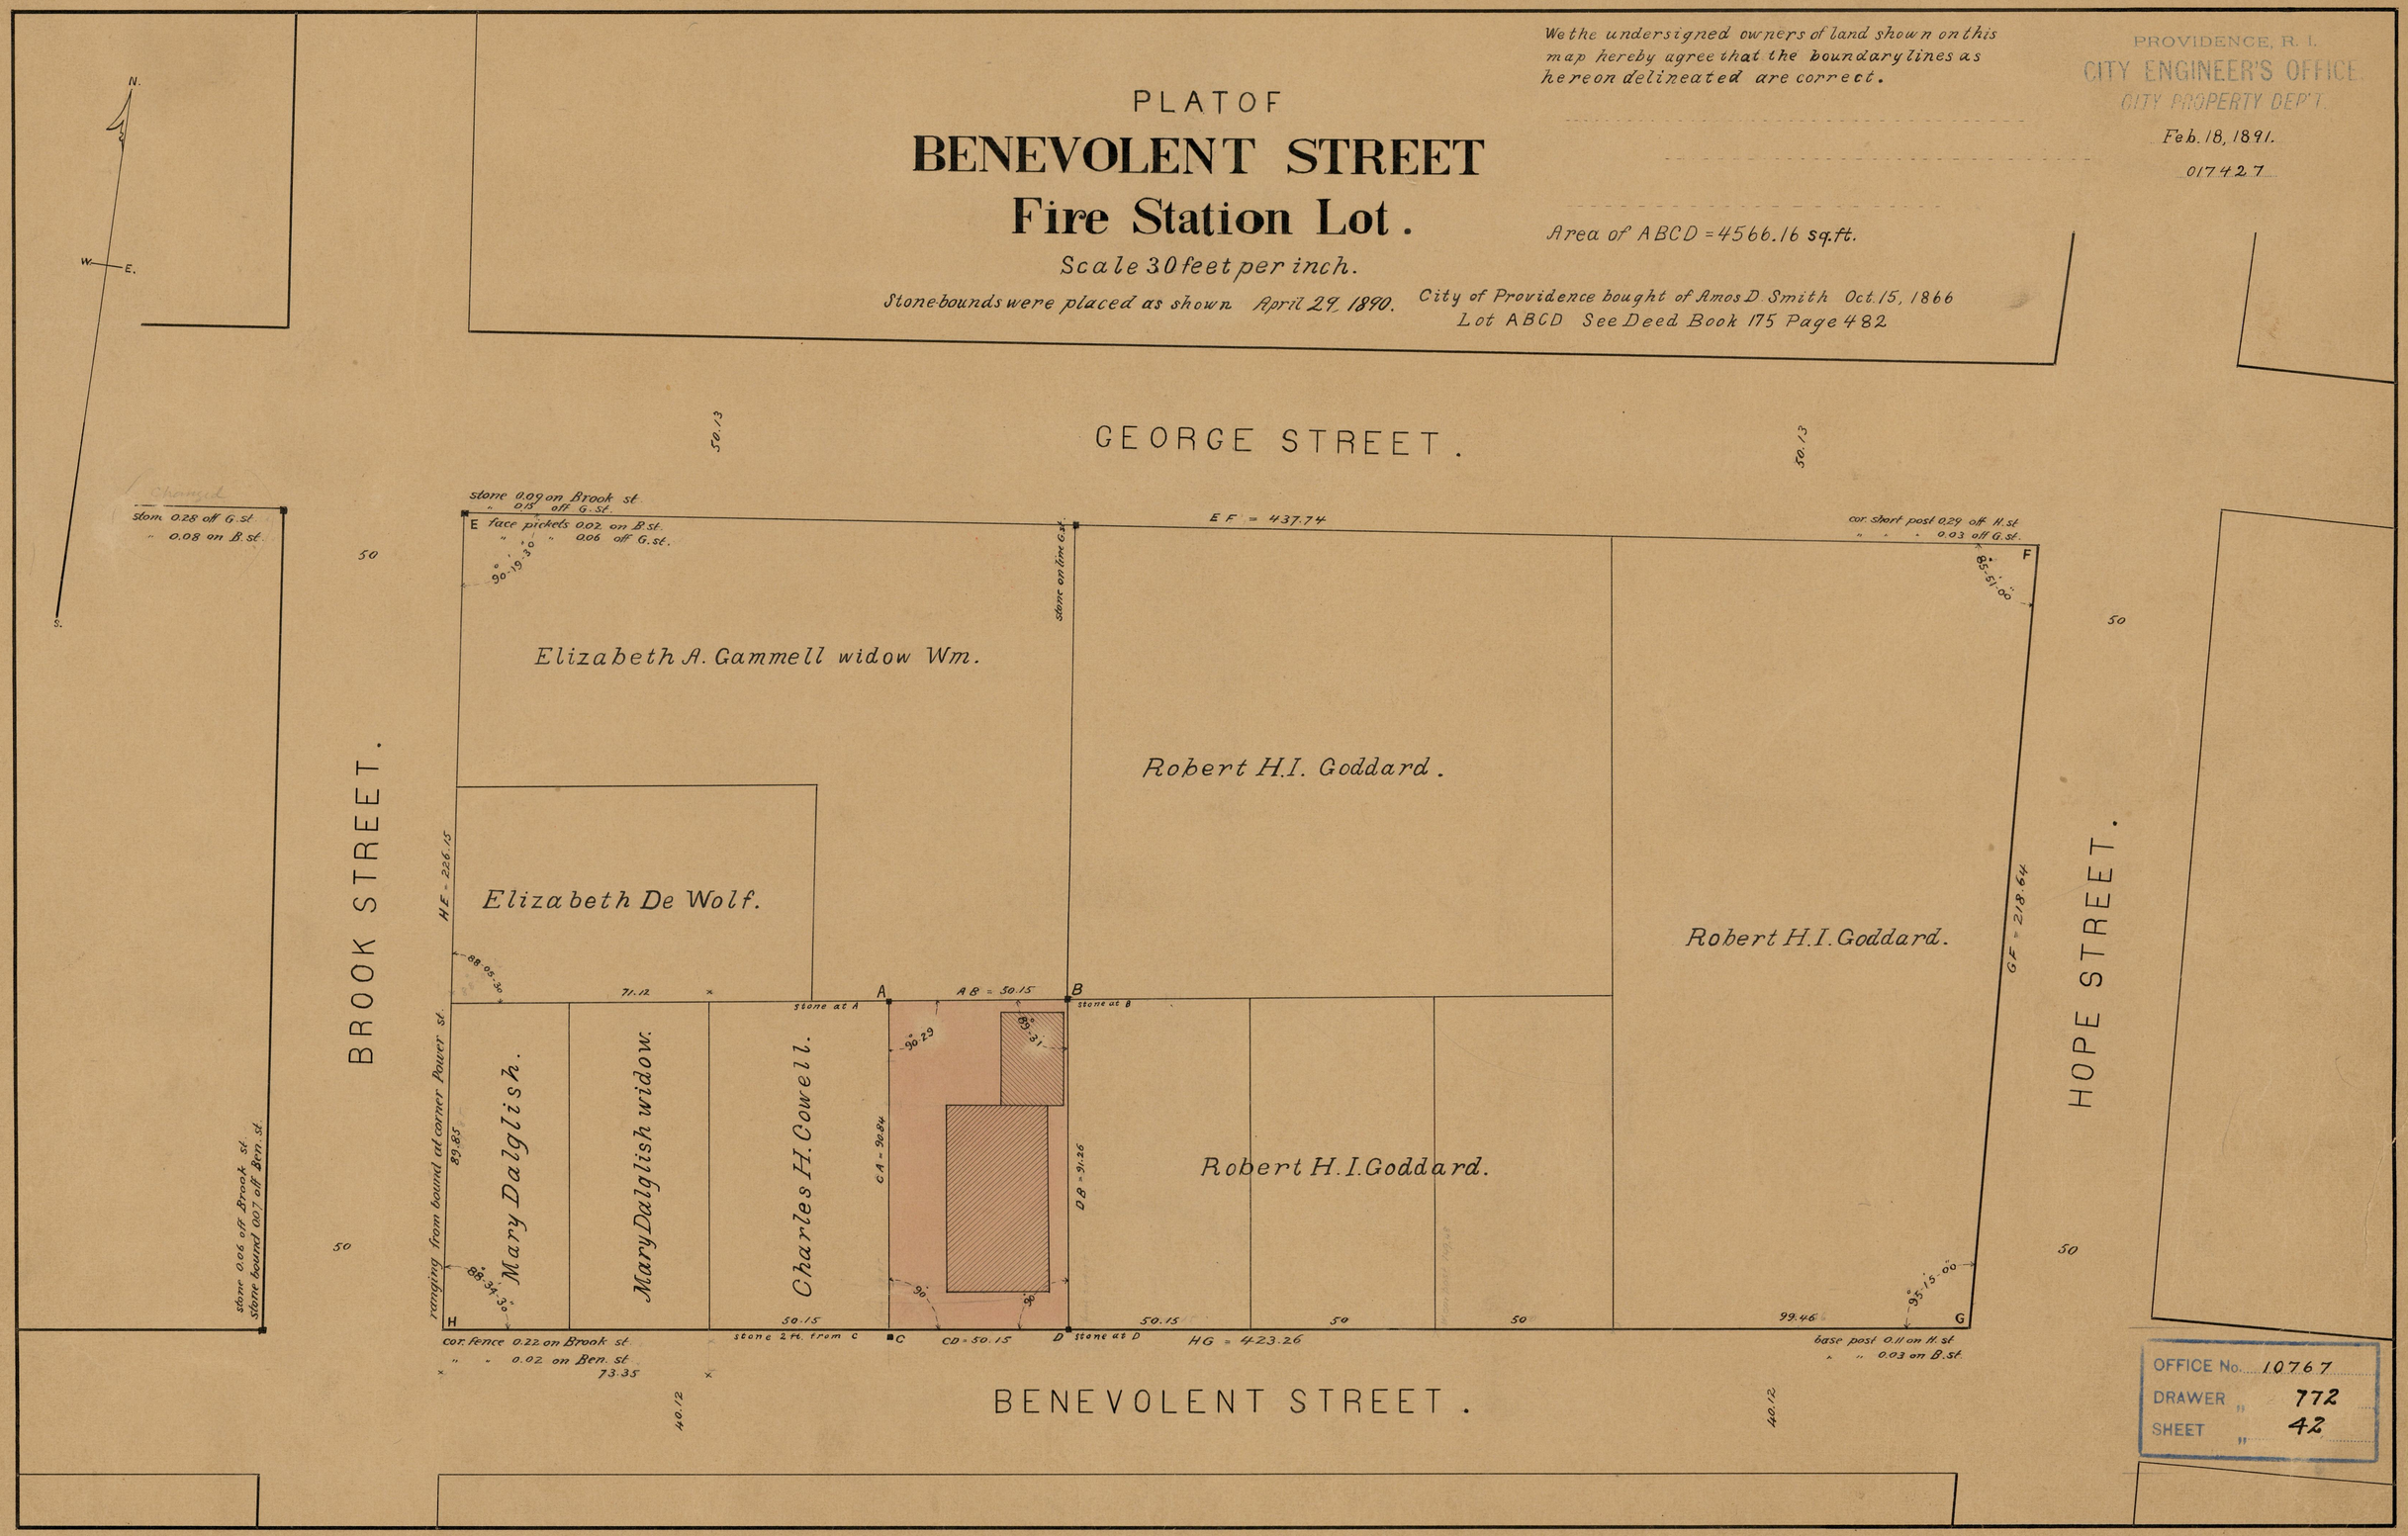
PLAT OF
BENEVOLENT STREET
Fire Station Lot.
Scale 30 feet per inch.
Stone bounds were placed as shown April 29, 1890.
City of Providence bought of Amos D. Smith Oct. 15, 1866
Lot ABCD See Deed Book 175 Page 482
We the undersigned owners of land shown on this map hereby agree that the boundary lines as hereon delineated are correct.
Area of ABCD = 4566.16 sq.ft.
PROVIDENCE, R. I.
CITY ENGINEER'S OFFICE
CITY PROPERTY DEP'T.
Feb. 18, 1891.
017427
GEORGE STREET.
BROOK STREET.
HOPE STREET.
BENEVOLENT STREET.
Elizabeth A. Gammell widow Wm.
Elizabeth De Wolf.
Robert H.I. Goddard.
Robert H.I. Goddard.
Robert H.I. Goddard.
Mary Dalglish.
Mary Dalglish widow.
Charles H. Cowell.
stone 0.09 on Brook st.
" 0.15 off G.st.
face pickets 0.02 on B.st.
" " 0.06 off G.st.
stone 0.28 off G.st.
" 0.08 on B.st.
stone 0.06 off Brook st.
stone bound 0.07 off Ben. st.
cor. short post 0.29 off H.st.
" " " 0.03 off G.st.
cor. fence 0.22 on Brook st.
" " 0.02 on Ben. st.
base post 0.11 on H.st.
" " 0.03 on B.st.
stone at A
stone at B
stone at D
stone 2 ft. from C
ranging from bound at corner Power st.
EF = 437.74
HE = 226.15
GF = 218.64
HG = 423.26
AB = 50.15
CD = 50.15
CA = 90.84
DB = 91.26
50.13
50
40.12
OFFICE No. 10767
DRAWER " 772
SHEET " 42