Area Sta = 5129 sq ft
Area School 20019 sq ft Oct. 6. 1909

PROVIDENCE, R. I.
CITY ENGINEER'S OFFICE
CITY PROPERTY DEP'T.
MAR. 29. 1899
028277.

1951

Map of

Ralph st. School Estate and Hose No. 19.

Scale, 40 ft. per inch.

Sold

West Prov. Land Co. conveyed to School Dist No. 15, Johnston, May 12, 1868, for $800, lots 124, 125, 136, 137 in section A Plain Farm, Johnston. D. B. 22 p. 110.

Benj. B. Stone conveyed to Town of Johnston, June 16, 1890 lot 132 in Section A Plain Farm. Johnston. D. B. 49 p. 106.

Black figures were taken from the Plain Farm Plat

Red figures refer to actual measurements.

Stone bounds were placed around both estates July 6, 1900

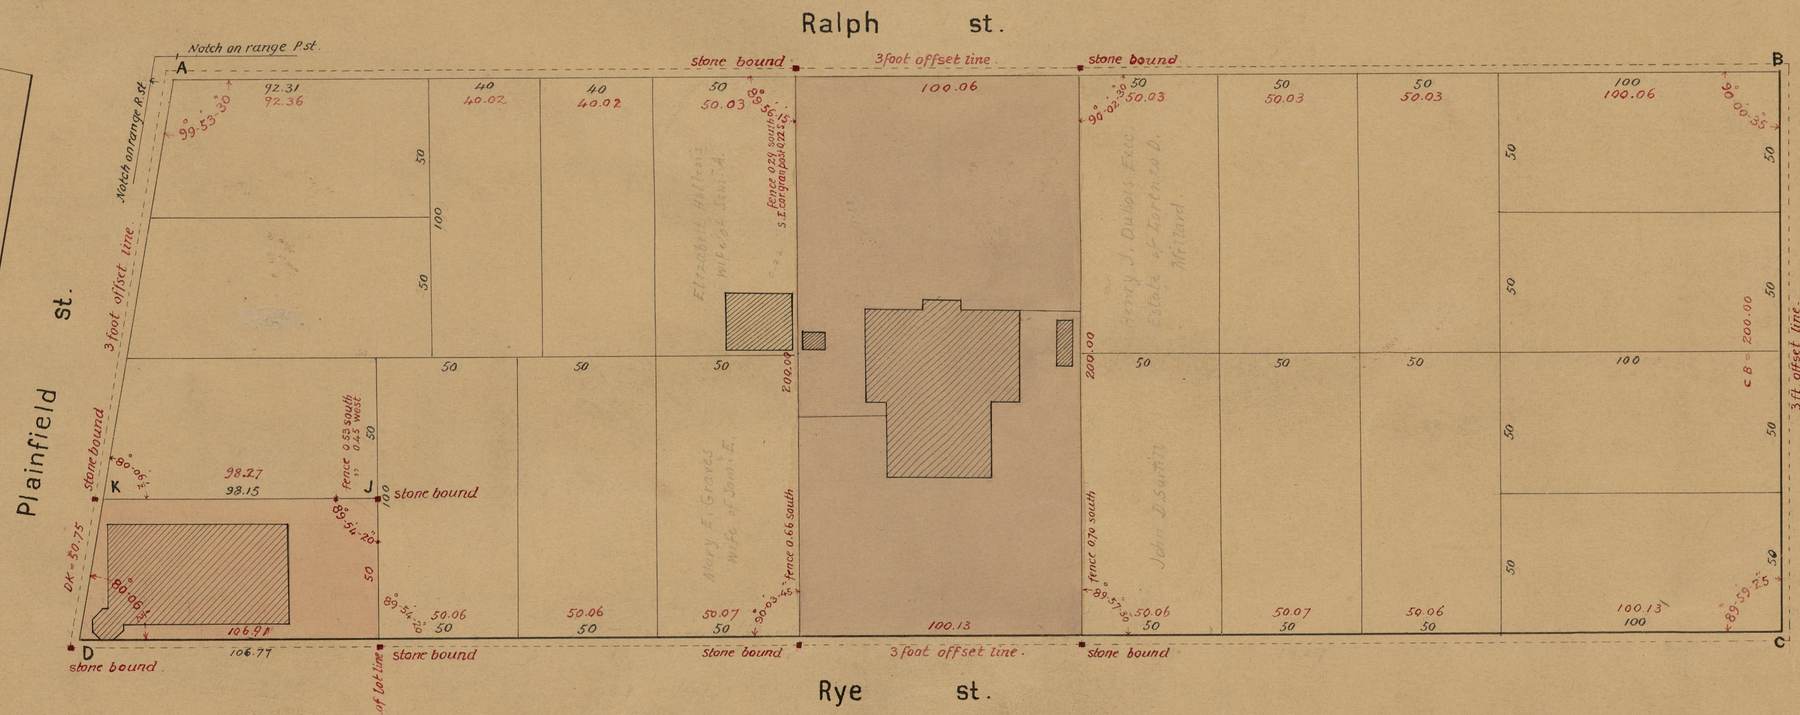

OFFICE No. 13937
DRAWER " 773
SHEET " 11