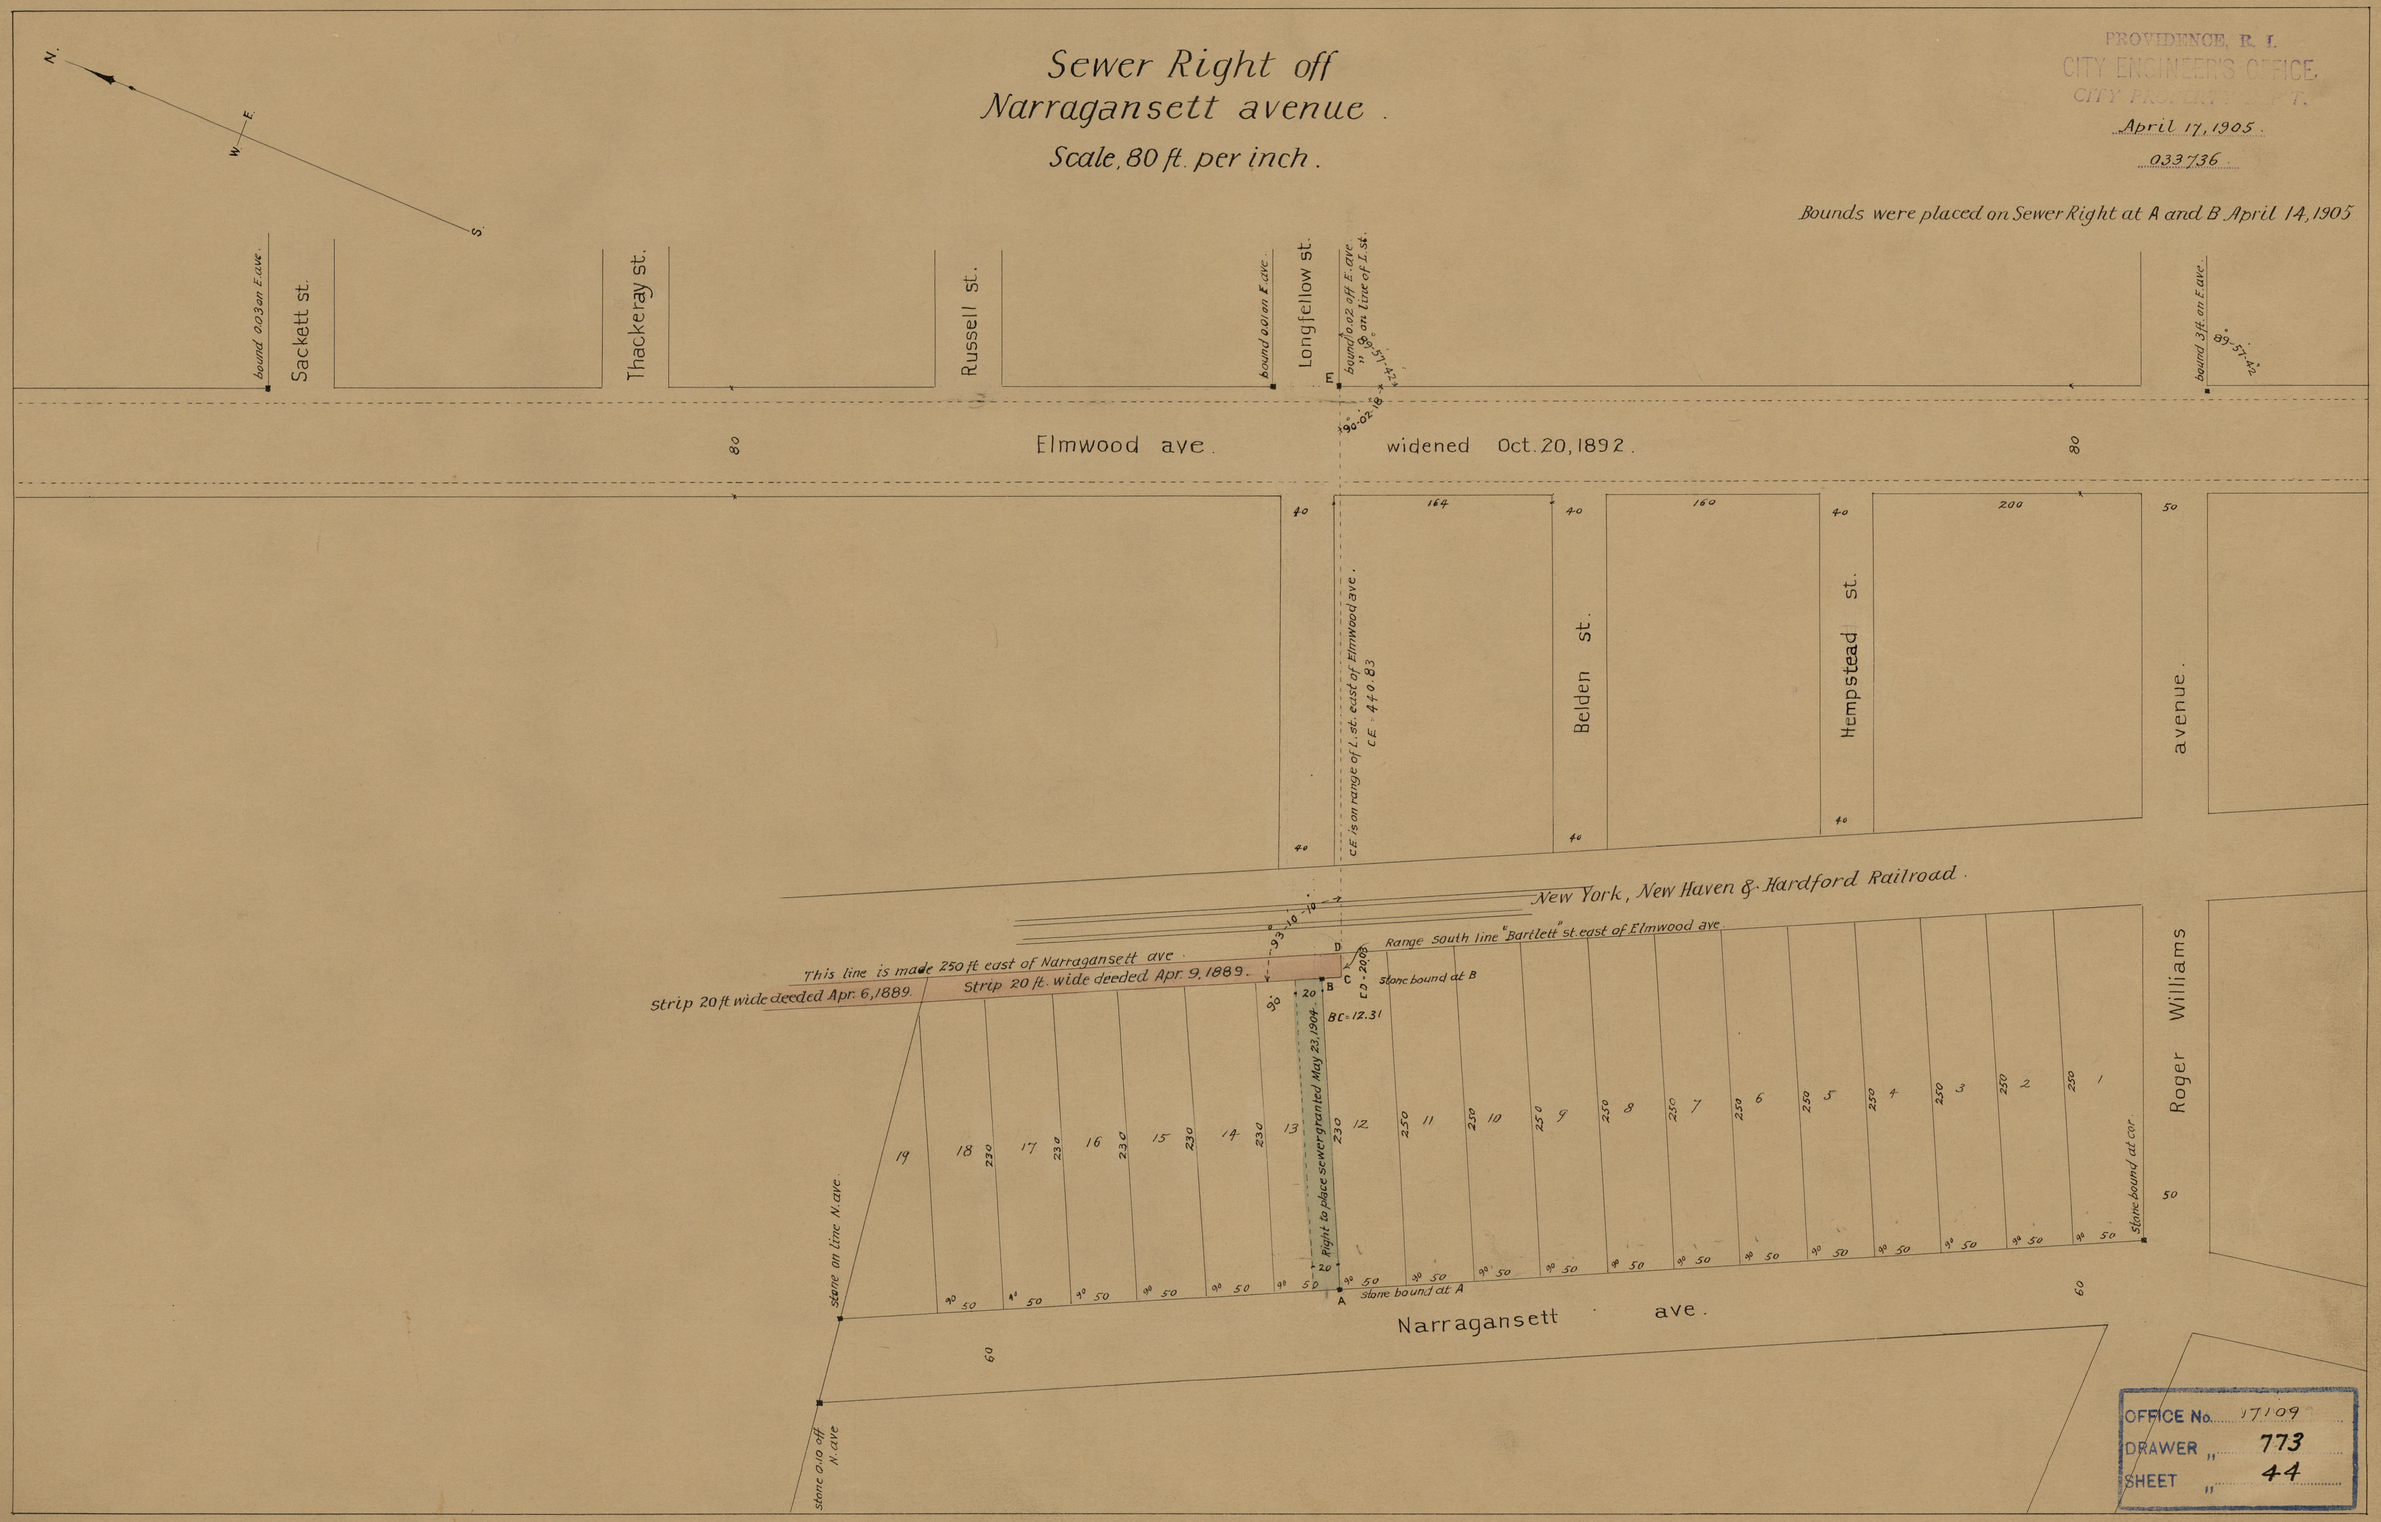

Sewer Right off
Narragansett avenue.
Scale, 80 ft. per inch.
PROVIDENCE, R. I.
CITY ENGINEER'S OFFICE.
CITY PROPERTY DEPT.
April 17, 1905.
033736.
Bounds were placed on Sewer Right at A and B April 14, 1905
N.
E.
W.
S.
Sackett st.
Thackeray st.
Russell st.
Longfellow st.
Elmwood ave.
widened Oct. 20, 1892.
Belden st.
Hempstead st.
avenue.
Roger Williams
New York, New Haven & Hardford Railroad.
This line is made 250 ft east of Narragansett ave.
Strip 20 ft wide deeded Apr. 6, 1889.
Strip 20 ft. wide deeded Apr. 9, 1889.
Range south line "Bartlett" st. east of Elmwood ave.
Stone bound at B
Stone bound at A
Right to place sewer granted May 23, 1904.
Narragansett ave.
Stone on line N. ave.
Stone 0.10 off N. ave
Stone bound at cor.
OFFICE No. 17109
DRAWER " 773
SHEET " 44