PROVIDENCE, R.I.
CITY ENGINEER'S OFFICE
CITY PROPERTY DEPT.

Map of Glenbridge Av. ~~Chattlet St.~~ School Est.

Scale 40 ft. per in.

James T. H. Redfern to School District No. 11 Johnston Sept. 6, 1892 lots 276 and 277 on Merino Farm Plat, Johnston — Aug. 15, 1898.

027616

Thos J. Mathews et ux to School District No. 11 Sept. 27, 1892 lot 275 on Merino Farm Plat, Johnston

James H and Annie C. Mathews to School Dist. No. 11 Sept. 27, 1892 lot 278 on Merino Farm Plat, Johnston.

Stone bounds were placed around this estate July 9, 1900.

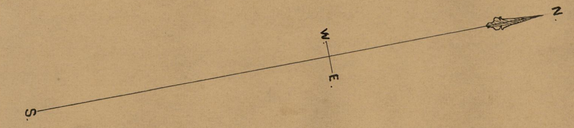

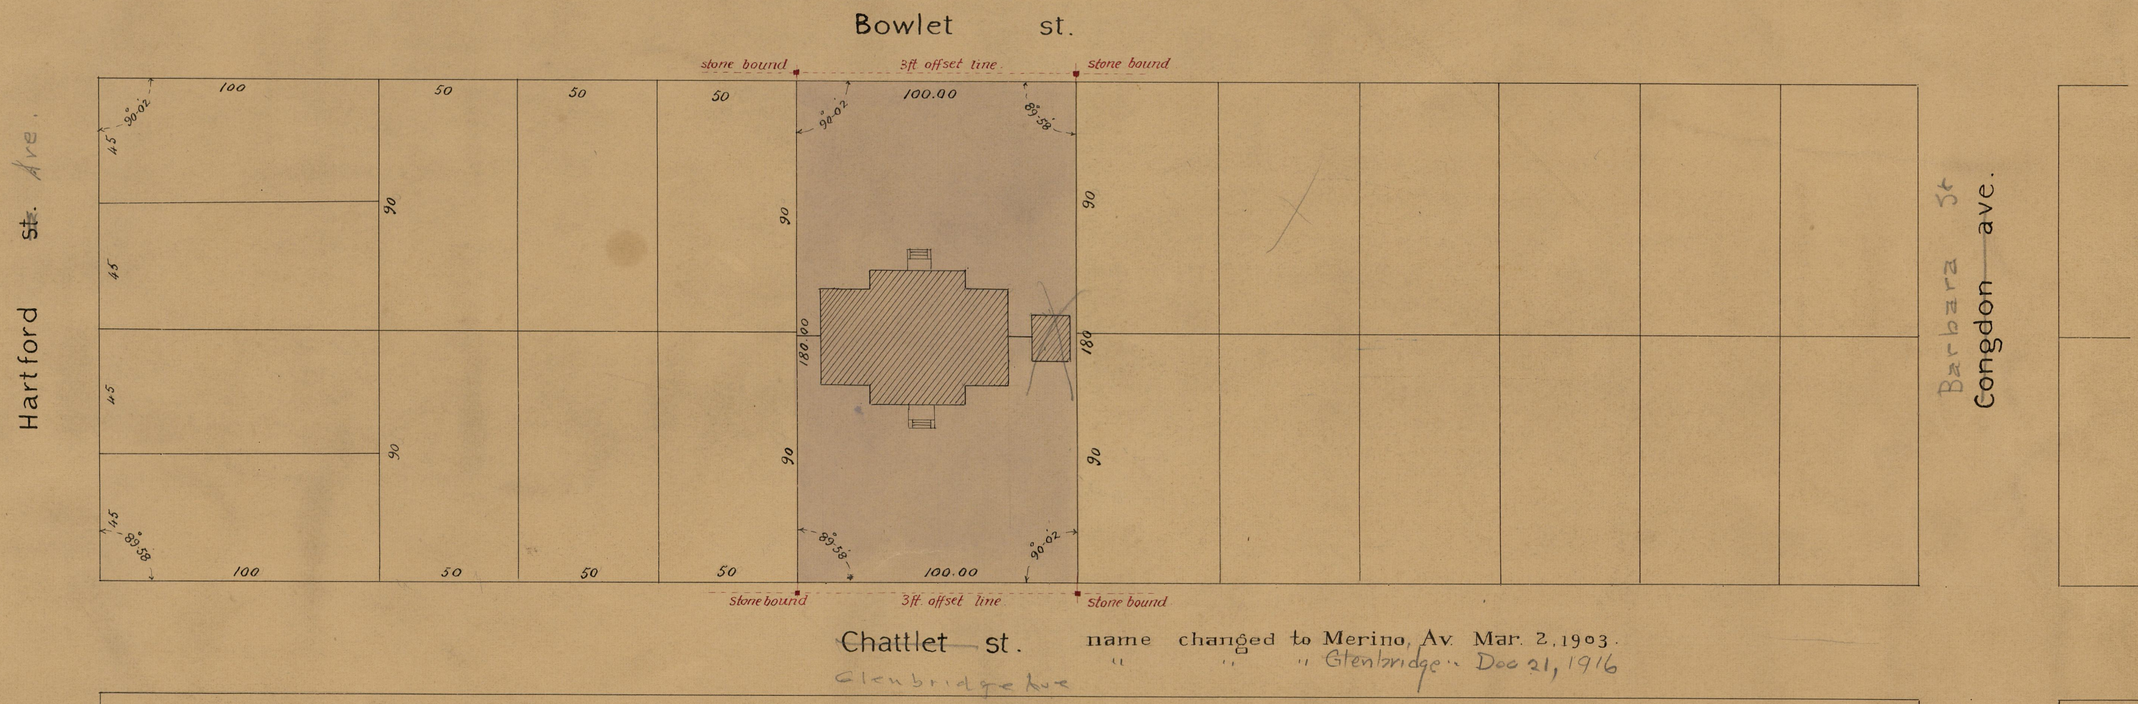

name changed to Merino, Av. Mar. 2, 1903.
" " " Glenbridge " Dec 21, 1916

OFFICE No. 13795
DRAWER " 773
SHEET " 8