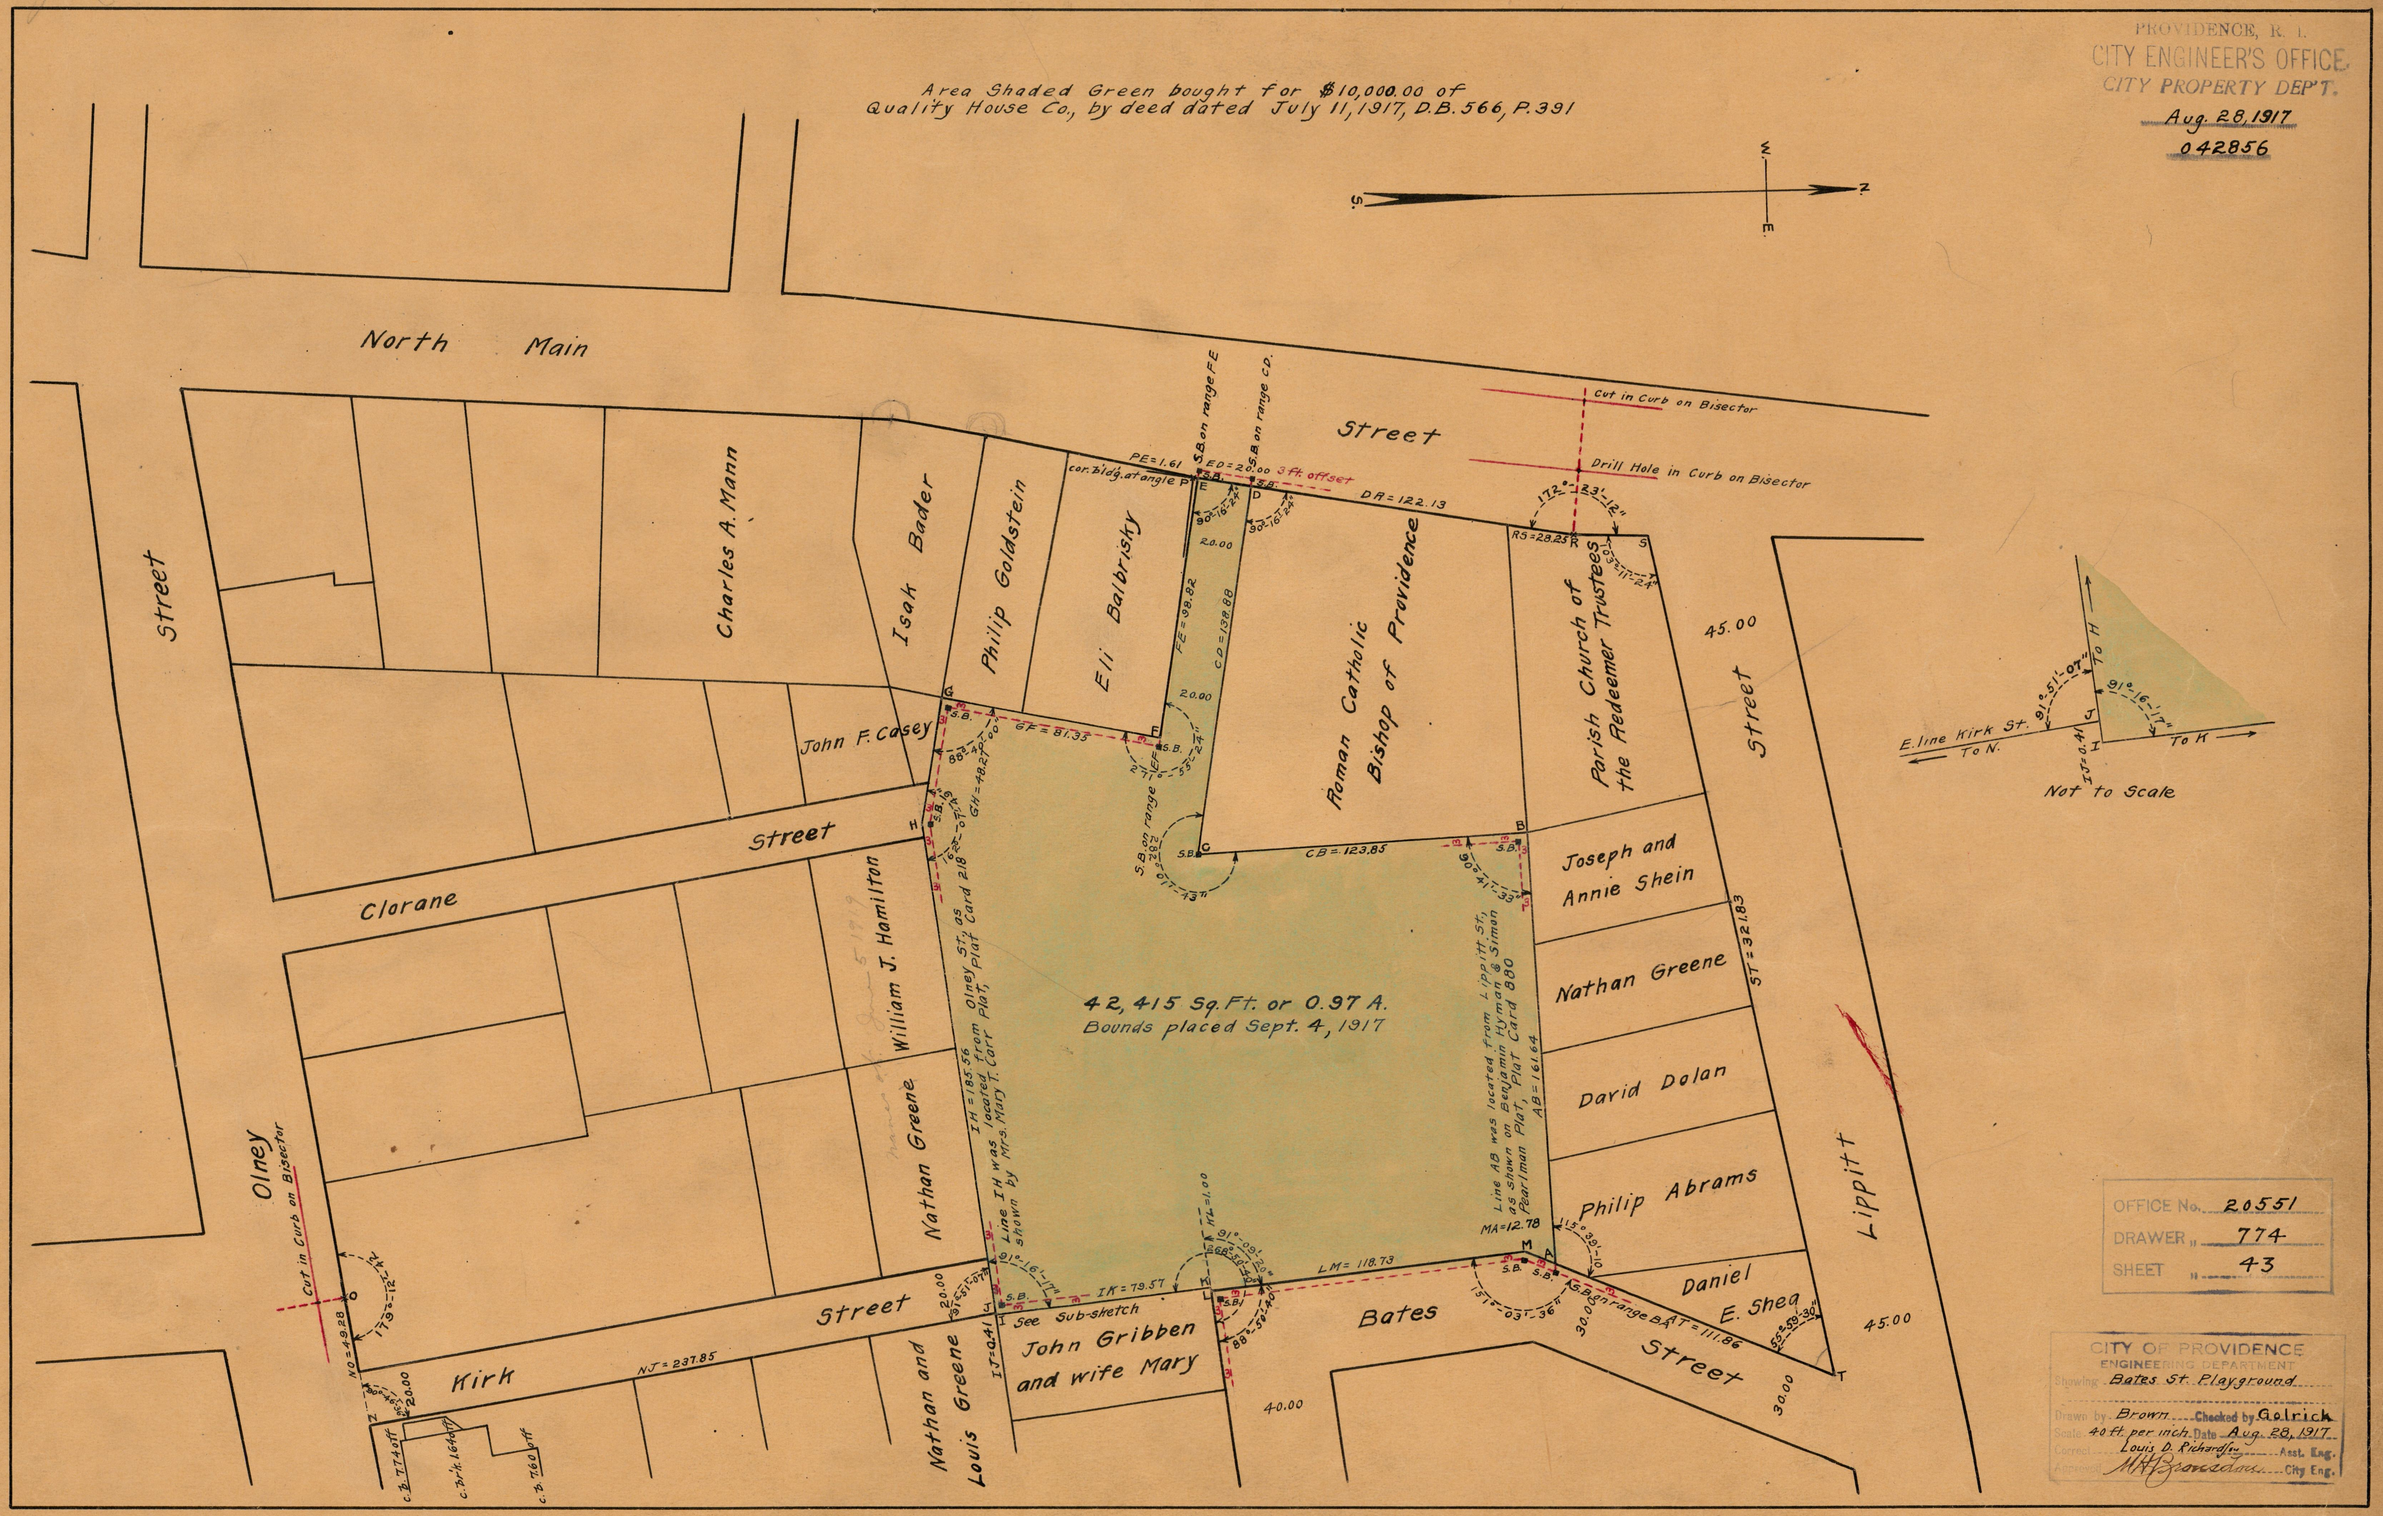
PROVIDENCE, R. I.
CITY ENGINEER'S OFFICE
CITY PROPERTY DEP'T.
Aug. 28, 1917
042856
Area Shaded Green bought for $10,000.00 of
Quality House Co., by deed dated July 11, 1917, D.B. 566, P. 391
North Main
Street
Charles A. Mann
Isak Bader
Philip Goldstein
Eli Balbrisky
Roman Catholic Bishop of Providence
Parish Church of the Redeemer Trustees
John F. Casey
Clorane
Street
William J. Hamilton
Nathan Greene
Olney
Kirk
Street
Nathan and Louis Greene
John Gribben and wife Mary
Bates
Street
Lippitt
Street
Joseph and Annie Shein
Nathan Greene
David Dolan
Philip Abrams
Daniel E. Shea
42,415 Sq. Ft. or 0.97 A.
Bounds placed Sept. 4, 1917
Cut in Curb on Bisector
Drill Hole in Curb on Bisector
Cut in Curb on Bisector
See Sub-sketch
E. line Kirk St.
To N.
To H
To K
Not to Scale
OFFICE No. 20551
DRAWER " 774
SHEET " 43
CITY OF PROVIDENCE
ENGINEERING DEPARTMENT
Showing Bates St. Playground
Drawn by Brown Checked by Golrick
Scale 40 ft. per inch Date Aug. 28, 1917
Correct Louis D. Richardson Asst. Eng.
Approved M. H. Brousdon City Eng.