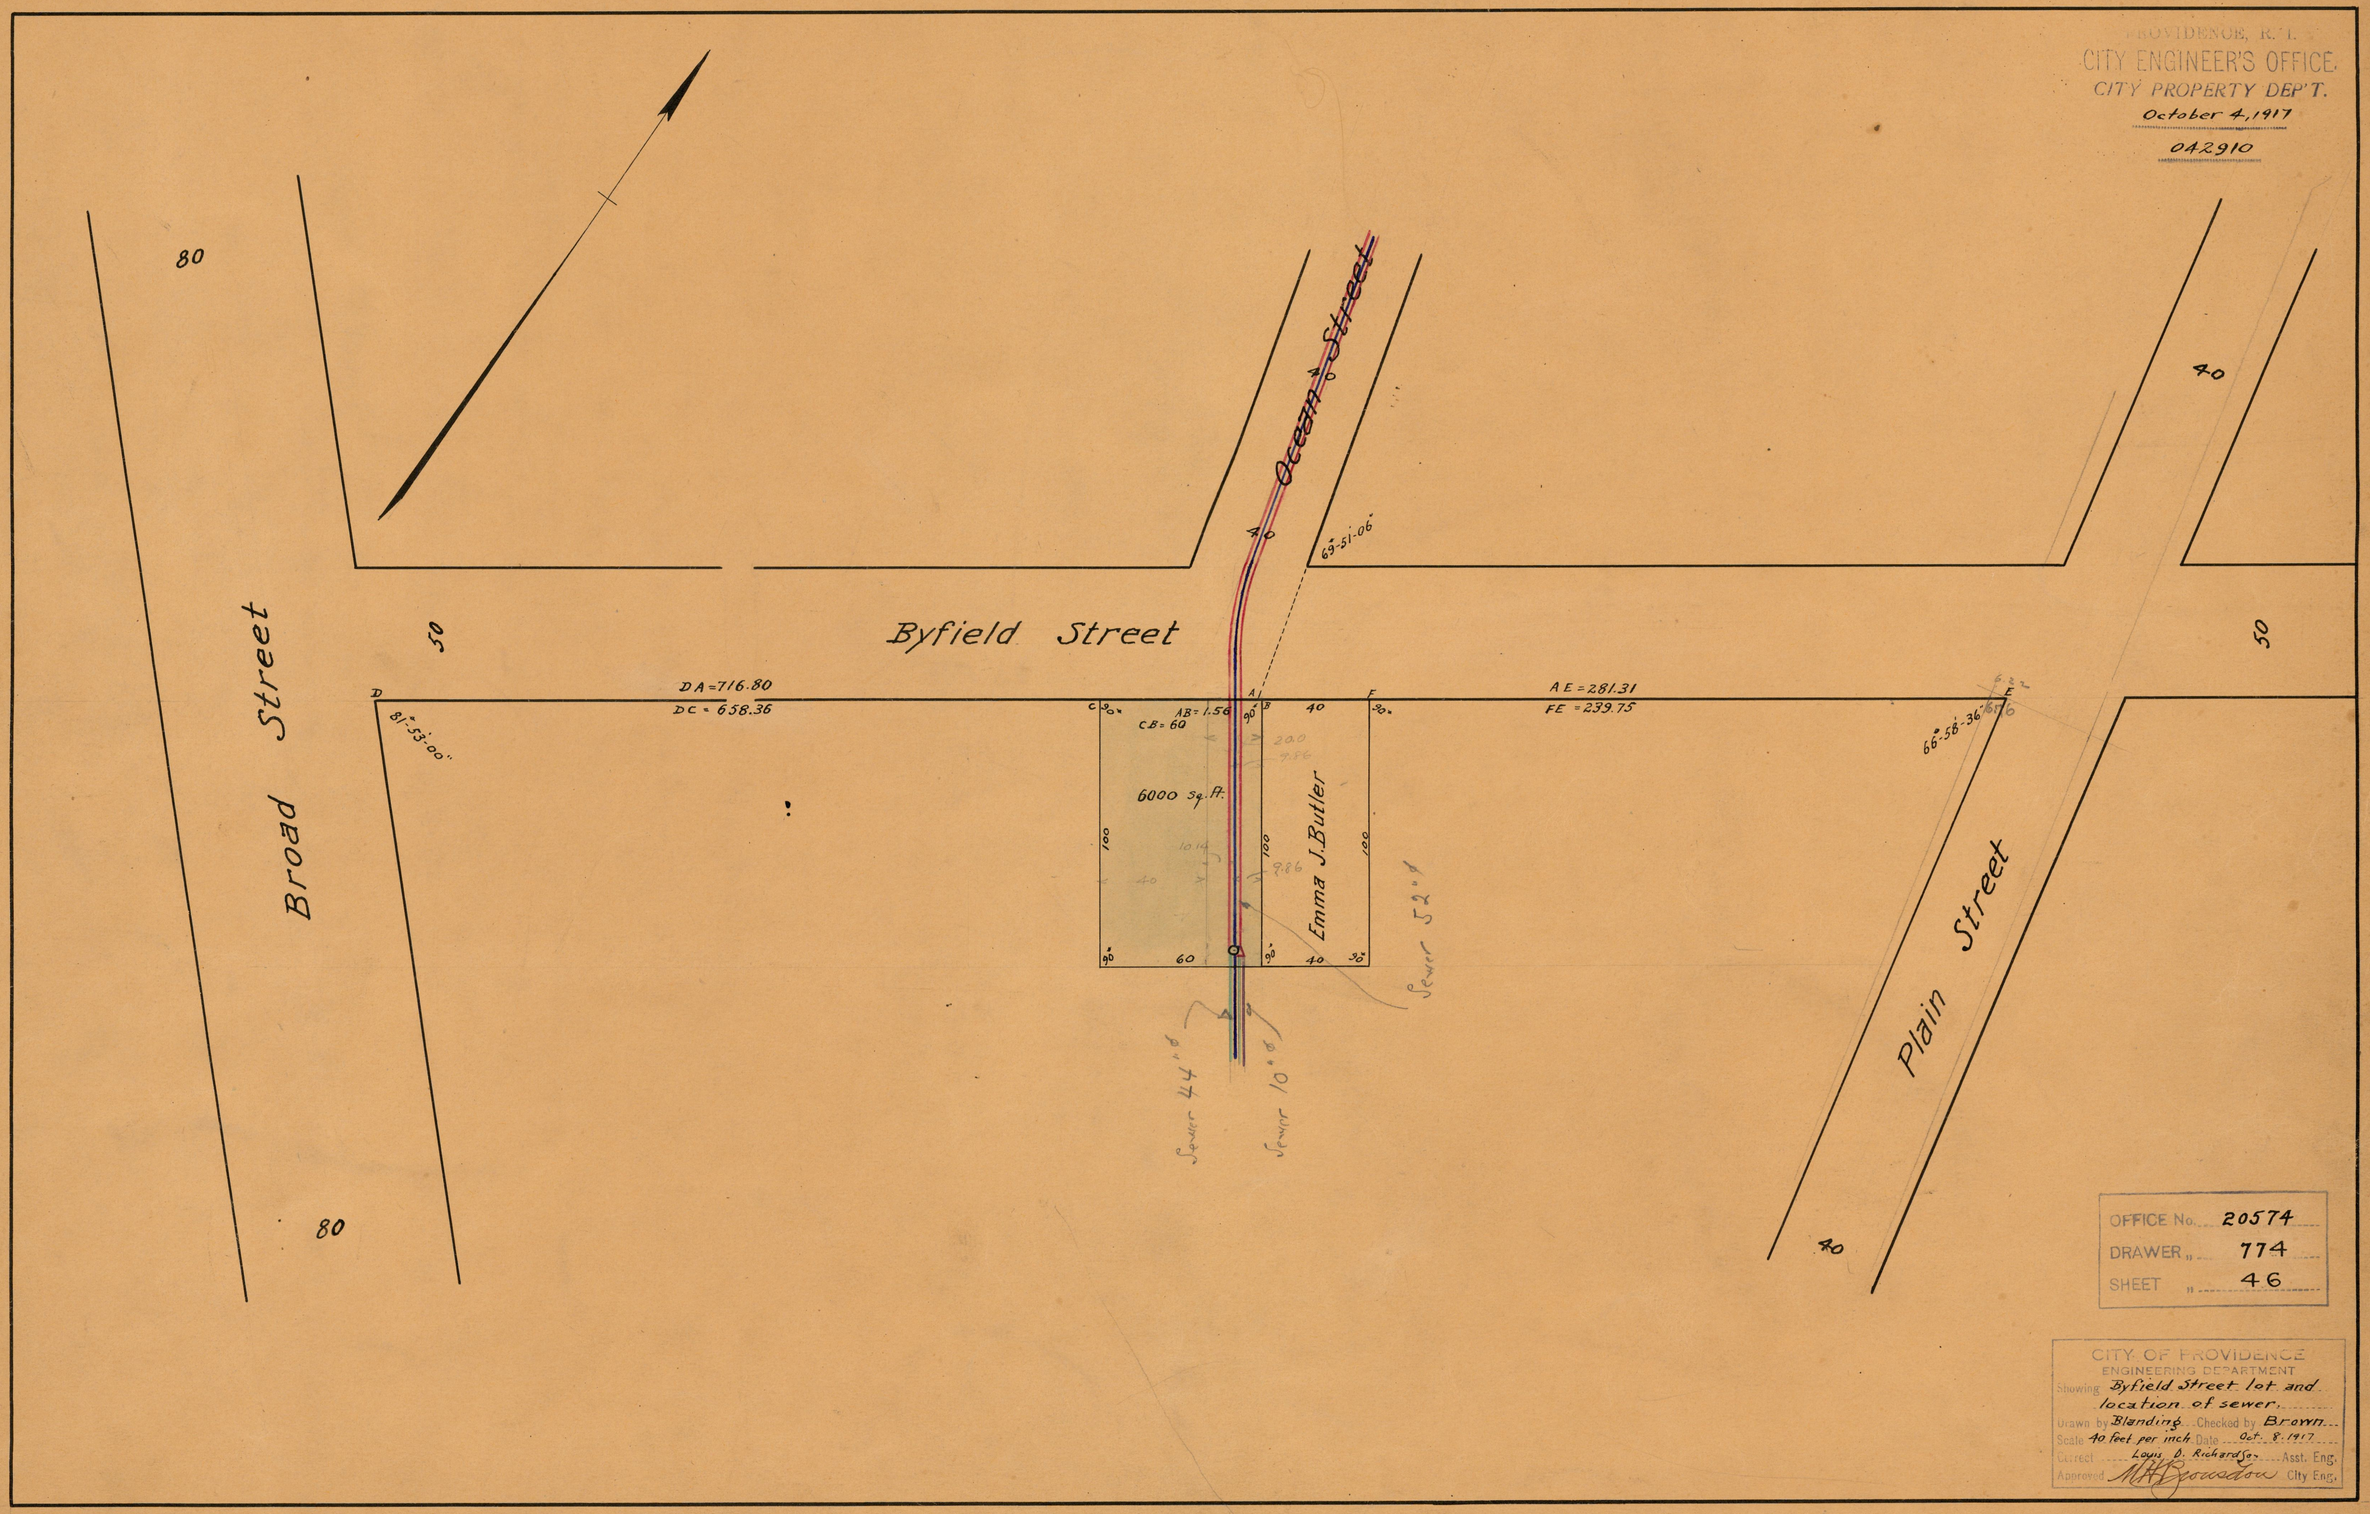
PROVIDENCE, R. I.
CITY ENGINEER'S OFFICE
CITY PROPERTY DEP'T.
October 4, 1917
042910
Ocean Street
Byfield Street
Broad Street
Plain Street
Emma J. Butler
DA = 716.80
DC = 658.36
AE = 281.31
FE = 239.75
AB = 1.56
CB = 60
6000 sq. ft.
Sewer 52" ø
Sewer 44" ø
Sewer 10" ø
OFFICE No. 20574
DRAWER " 774
SHEET " 46
CITY OF PROVIDENCE
ENGINEERING DEPARTMENT
Showing Byfield Street lot and location of sewer.
Drawn by Blanding Checked by Brown
Scale 40 feet per inch Date Oct. 8. 1917
Correct Louis D. Richardson Asst. Eng.
Approved M H Brousdon City Eng.