81 A 31
633

CITY ENGINEER'S OFFICE
STREET LINE DEP'T.
Apl. 23. 1866
0654

In Board of Aldermen August 13 1866. Street received and named "West Providence Street" (See B of Old Street Records)
Samuel W Brown City Clerk

MAP OF SHERMANS AVENUE

Made for Adjoining Propietors Apl 23. 1866

By C. E. PAINE.

Scale 80 Feet per inch
Measure U. S. Standard.
St. B 4 page 49

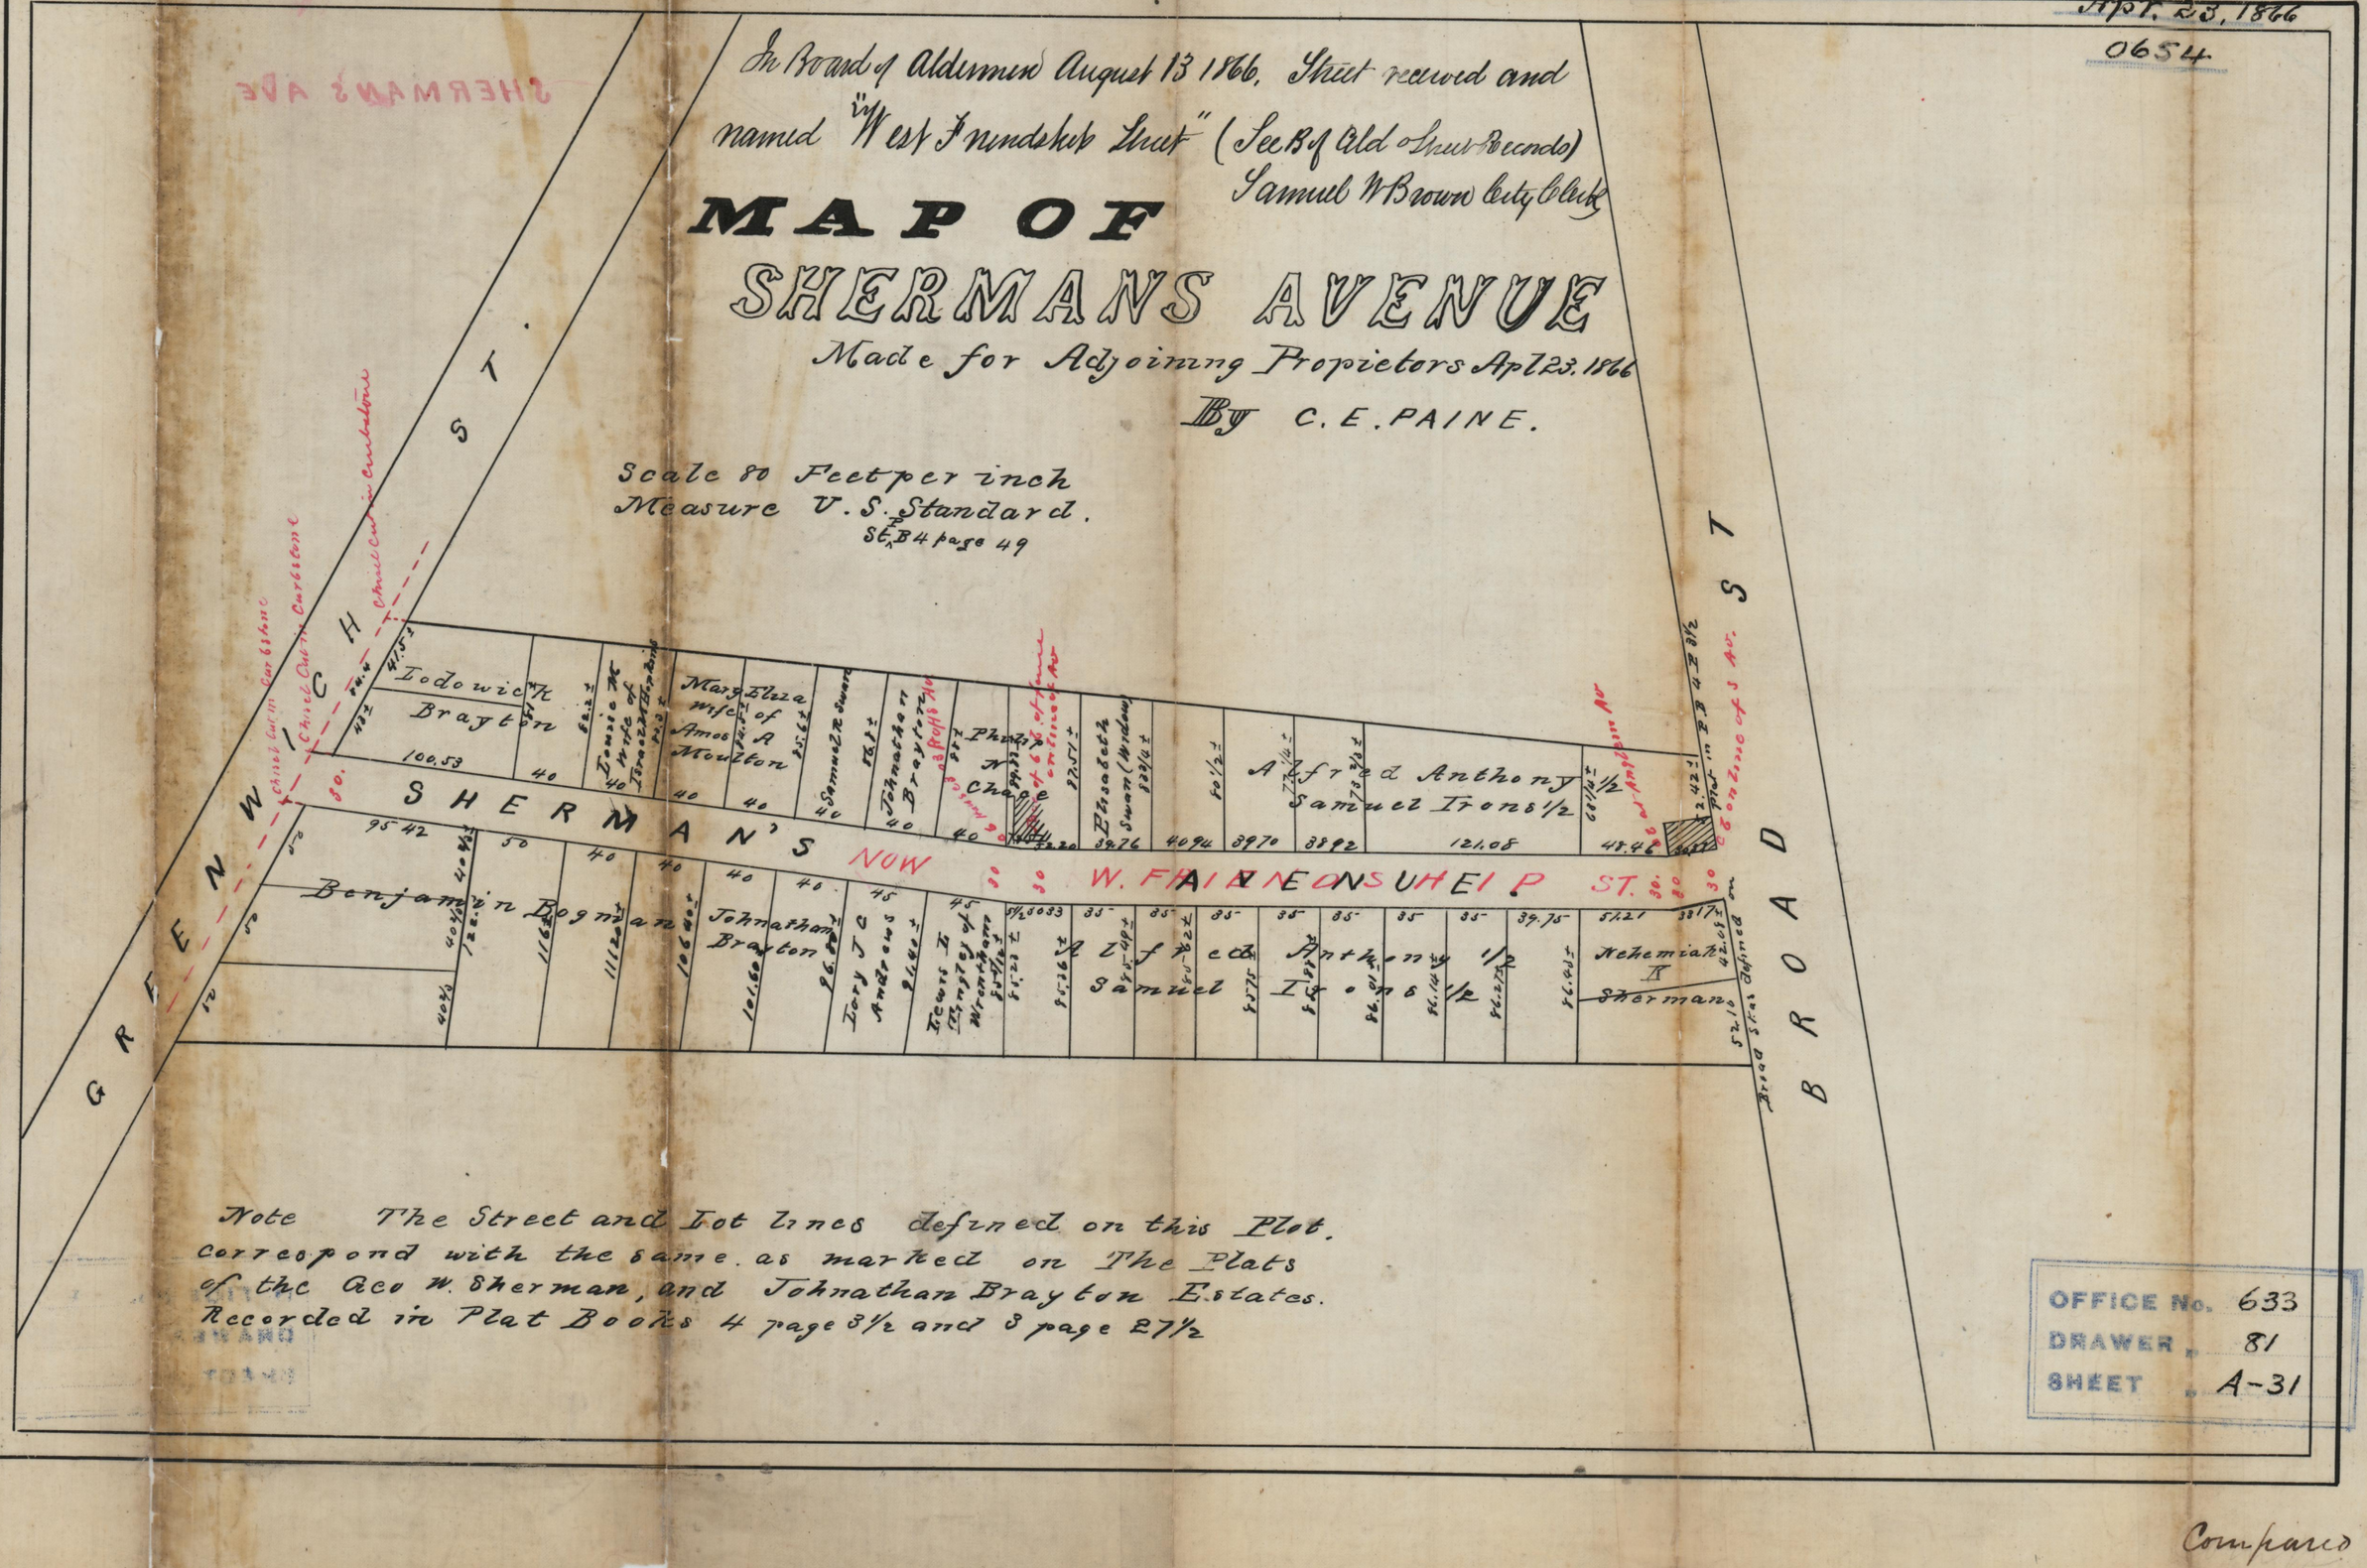

Note The Street and Lot lines defined on this Plot. correspond with the same as marked on The Plats of the Geo W. Sherman, and Johnathan Brayton Estates. Recorded in Plat Books 4 page 3½ and 8 page 27½

OFFICE No. 633
DRAWER 81
SHEET A-31

Compared