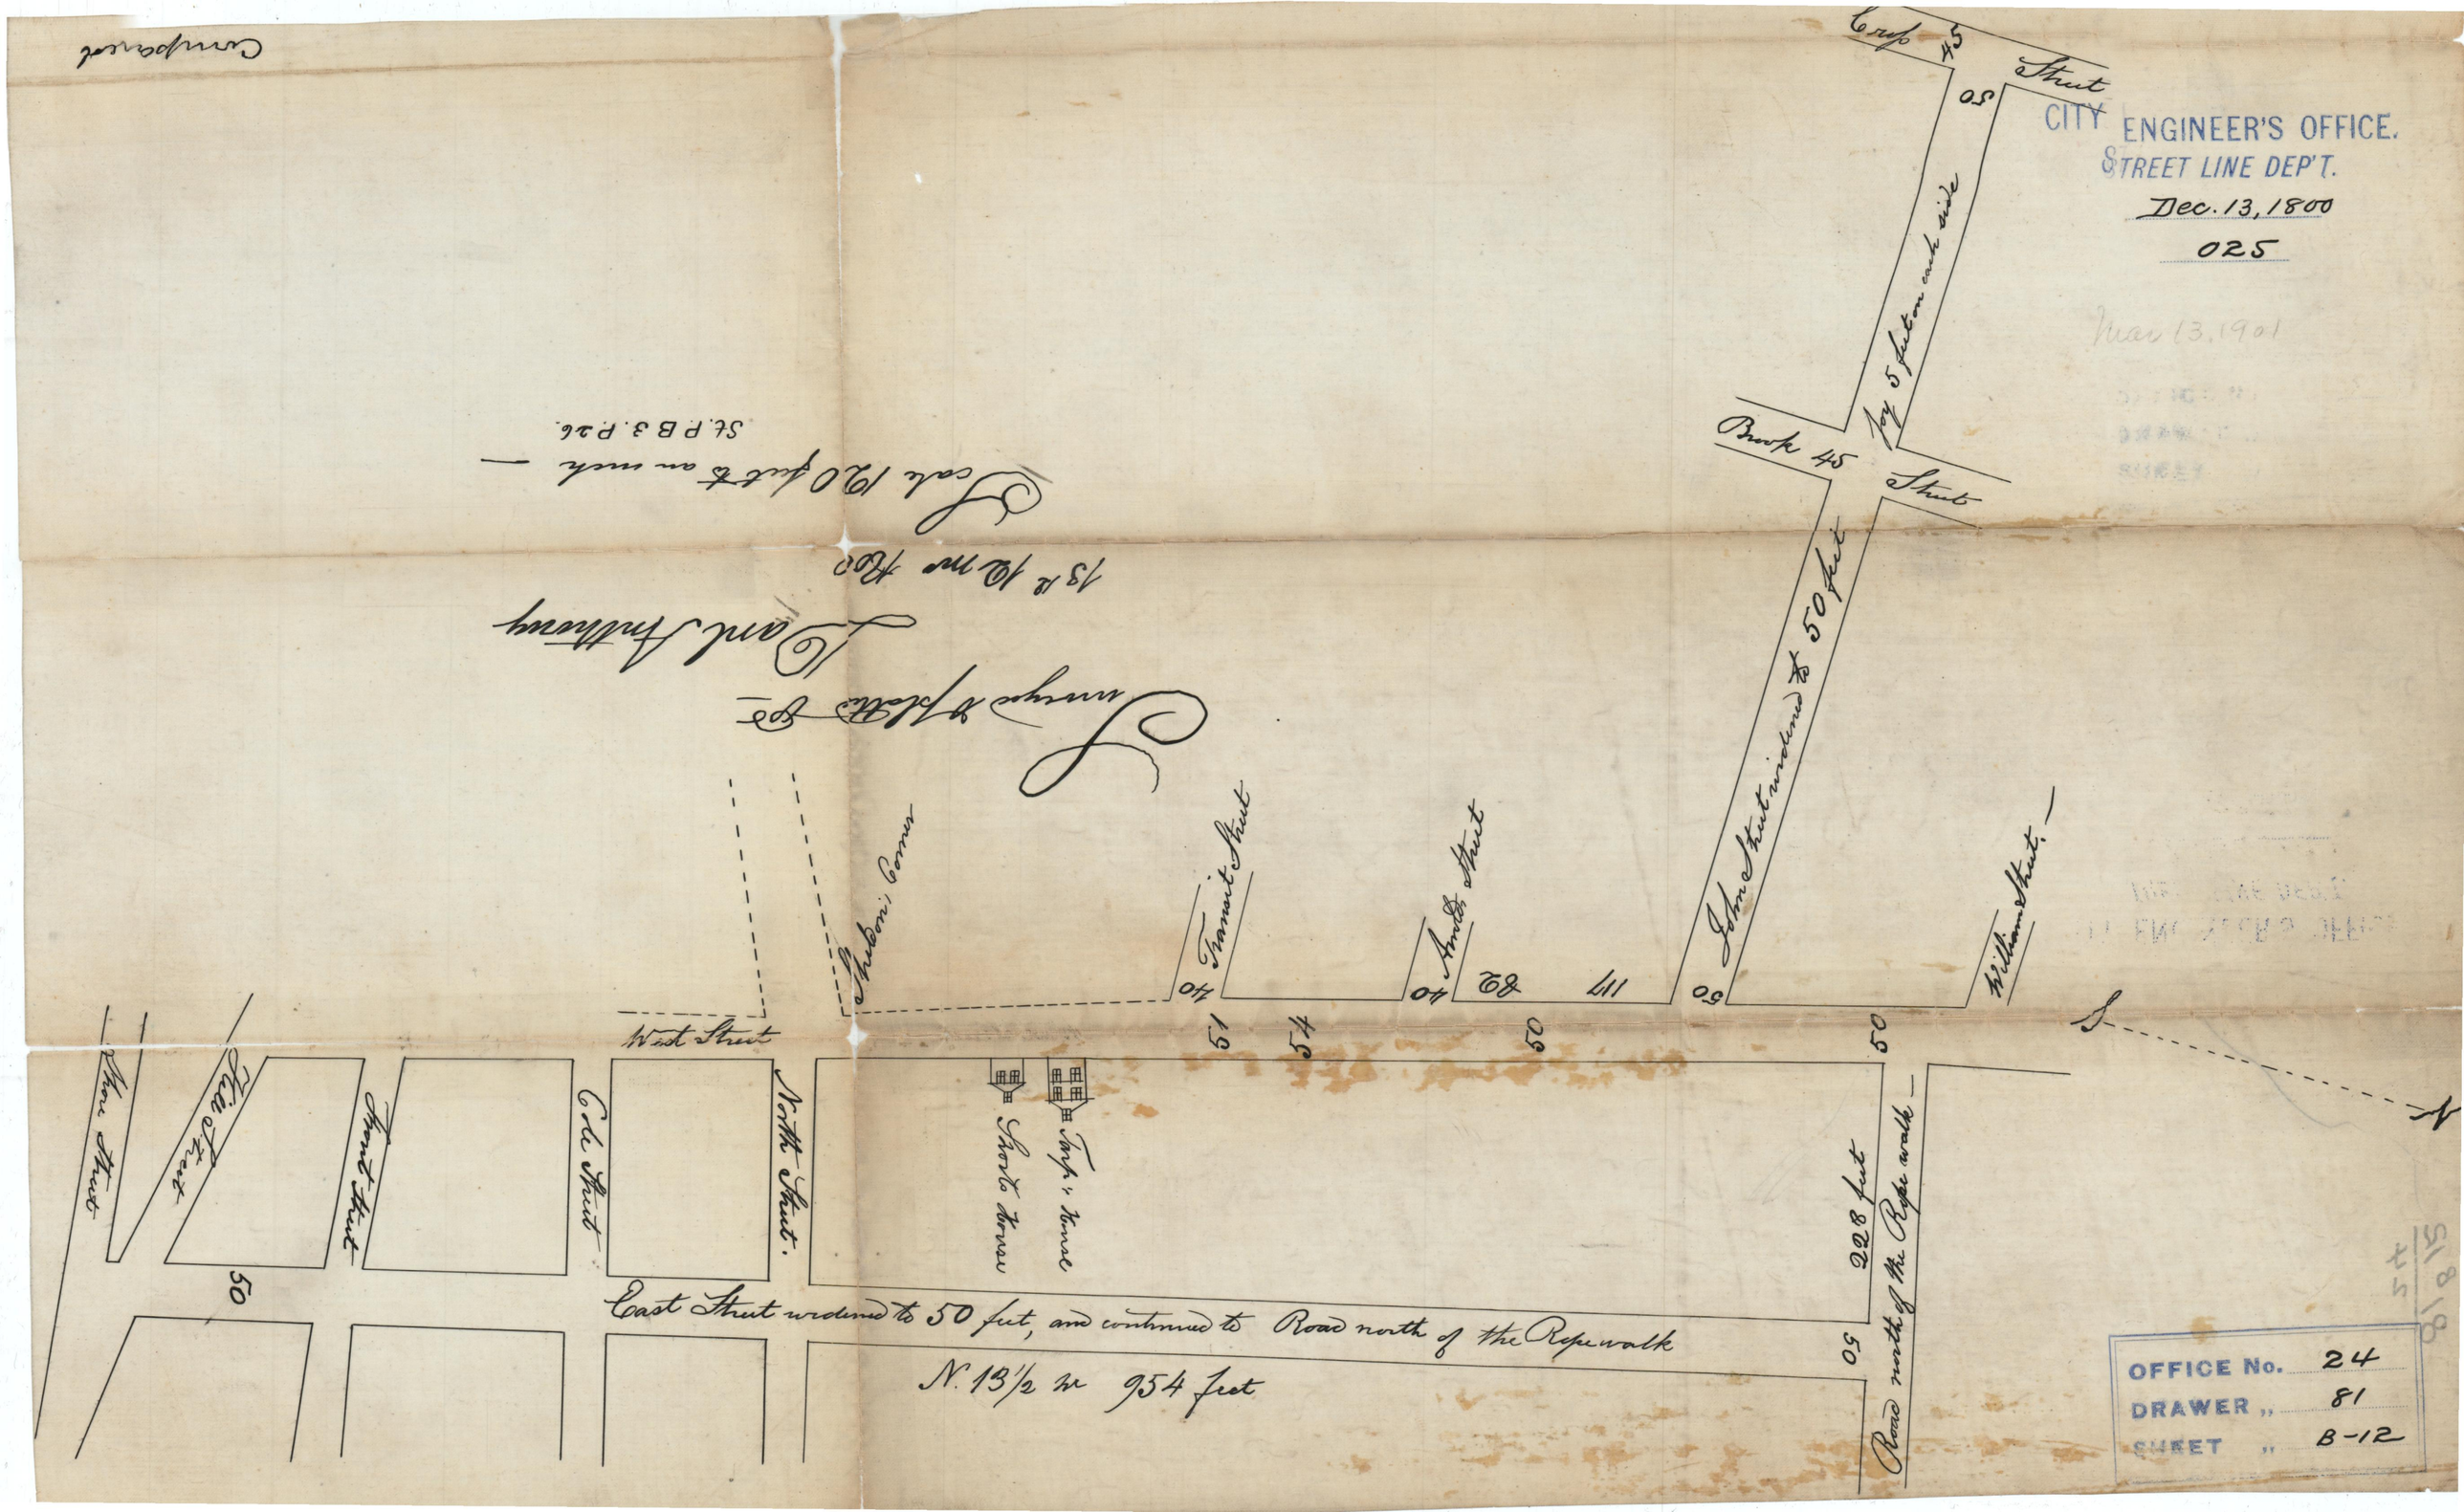

Compared
Cross 45 Street
50
Joy 5 feet on each side
Brook 45 Street
John Street widened to 50 feet
William Street
Transit Street
Amelia Street
40
40
82
117
50
50
51
54
50
50
Sheldon's Corner
West Street
Shore Street
Hill Street
Front Street
Cole Street
North Street
Tarp's House
Shoe House
228 feet
50
50
East Street widened to 50 feet, and continued to Road north of the Ropewalk
N. 13½ W 954 feet
Road north of the Rope walk
Scale 120 feet to an inch —
St. P.B. 3. P. 26.
13 12 mo Rec
Surveyed & platted by
Daniel Anthony
CITY ENGINEER'S OFFICE.
STREET LINE DEP'T.
Dec. 13, 1800
025
Mar 13, 1901
OFFICE No. 24
DRAWER „ 81
SHEET „ B-12