OS 8 18
PROVIDENCE, R.I.
CITY ENGINEER'S OFFICE
STREET LINE DEP'T.
Aug. 13. 1926.
048935

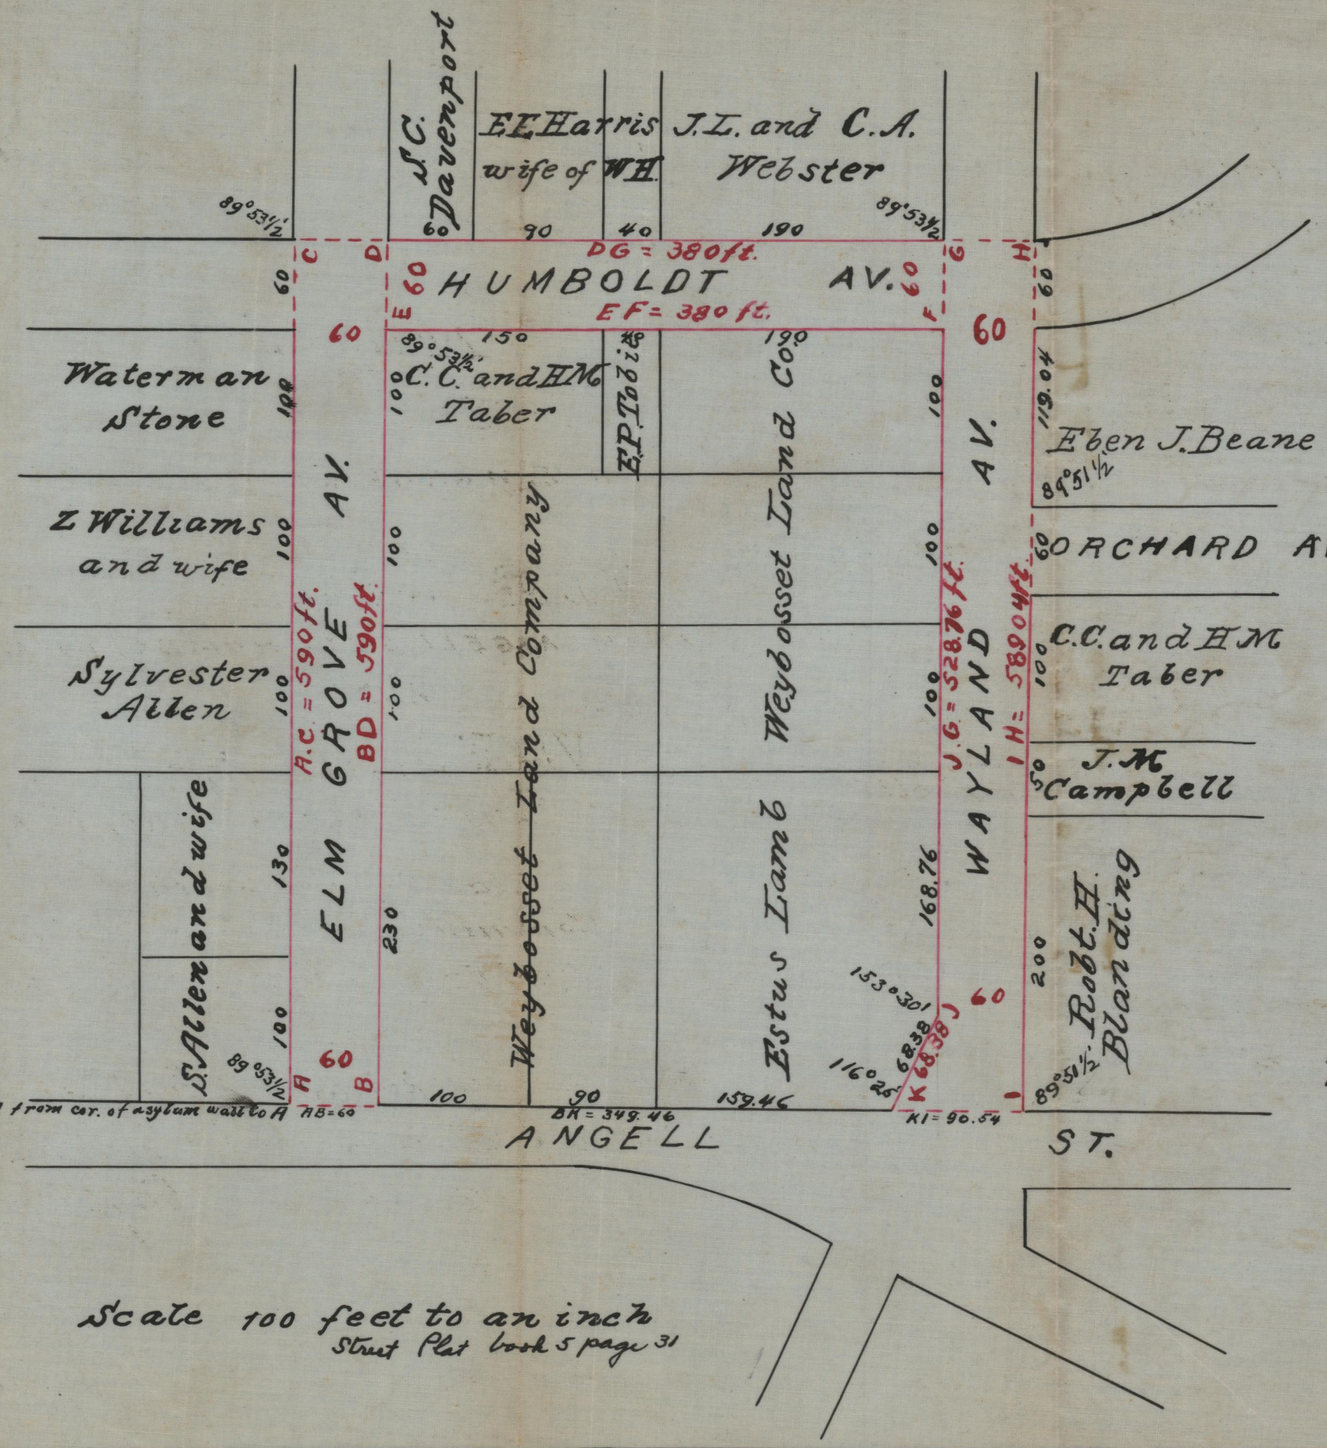

Scale 100 feet to an inch
Street Plat book 5 page 31

Map of HUMBOLDT AV.

FROM ELM GROVE AV. TO WAYLAND AV.

ELM GROVE AV.

FROM ANGELL ST. TO HUMBOLDT AV.

AND

WAYLAND AV.

FROM ANGELL ST. TO HUMBOLDT AV.

Made by order of the
Street Committee of the Board of Aldermen
By. C.E. Paine City Engineer
March 1875

Humboldt ave, Elm Grove ave and Wayland ave
Received as Public Highways March 25, 1875.
Witness Samuel W. Brown City Clerk.

OFFICE No. 2241
DRAWER " 81
SHEET " B — 20