St. P. B. 5. P. 54.
CITY ENGINEER'S OFFICE.
STREET LINE DEP'T.
May 1876
03358

MAP OF WHELDEN ST.

FROM THE OLD CITY LINE TO WEST RIVER ST.

MADE BY

C.E. PAINE, CITY ENGINEER

MAY 1876.

Received by the Board of Aldermen as a public highway May 19 A.D. 1876
Witness Samuel M. Brown City Clerk

Scale 30 ft. per inch.

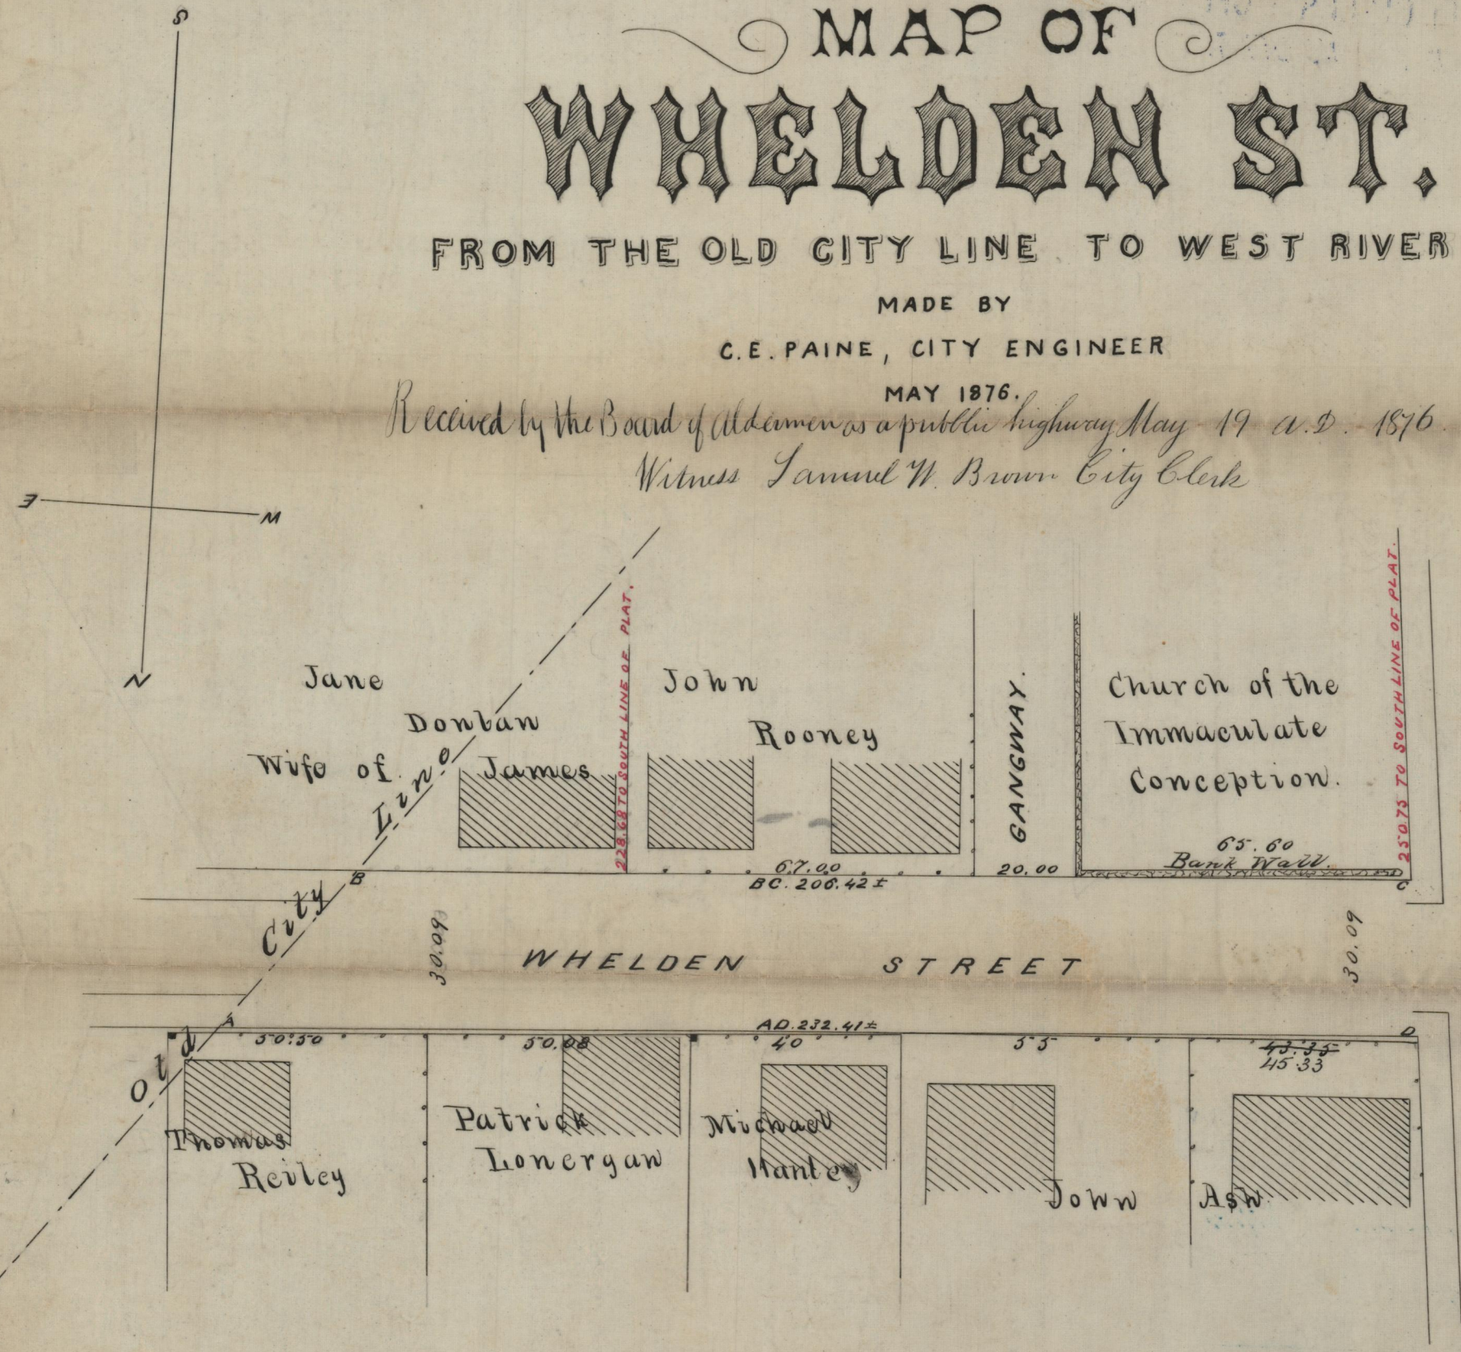

Note

For a more accurate description of the lines of Whelden St see Sam'l Whelden plat recorded in P.B. 4 P. 73 City records.

City Engineer's Office.

COMPARED.

H. B. Bourne
Ass't Engineer.

OFFICE No. 2759
DRAWER " 81
SHEET " B-38.